Project: Living Room

Client: Taylor Thornburgh

Option: 2nd

Design Direction

A REFINED & INVITING HOME

Warm, layered and timeless interiors inspired by natural textures, earthy tones and elegant details. A balanced blend of comfort and sophistication for everyday living.

OLIVE SAGE CREAM BEIGE WALNUT BRASS STONE

















SCAN HERE TO SEE YOUR LIVING ROOM ON VIDEO

Inred PRO REMODELING	**Project:** Laundry Room	**Client:** Maribeth & Bill		**Sheet name:** Mood Board	**Page:** L-01
	Development Company InredPro Remodeling LLC	**Telephone:** 970-331 3598	**Website:** inredpro.com	**Project Address** 476 McArthur Drive. Littleton 80124 - United States	**Drawing** Arq. Jose Llana
	Designed by: SandyJazmin.com	**Telephone:** 720-448 2860		**Company Address** CO, Arapahoe County 80112	**Professional Rendering** Gustavo M. Muñoz

PROJECT SUPPLYS - LIVINGROOM

Gabinete -Right side (A lado de chimenea) 33Wx36Hx12D








Kisart Laundry Room Cabinets Wall Mounted with Doors & Shelves, Solid Wood RTA Medicine Storage Cabinet, 33" Wx36 Hx12 D Inch White Shaker Hanging...


Inred PRO REMODELING	**Project:** Laundry Room	**Client:** Maribeth & Bill		**Sheet name:** Cabinet Supplies		**Page:** L-02
	Development Company InredPro Remodeling LLC	**Telephone:** 970-331 3598	**Website:** inredpro.com	**Project Address** 476 McArthur Drive. Littleton 80124 - United States	**Drawing** Arq. Jose Llana	
	Designed by: SandyJazmin.com	**Telephone:** 720-448 2860		**Company Address** CO, Arapahoe County 80112	**Professional Rendering** Gustavo M. Muñoz	

PROJECT SUPPLYS - LIVINGROOM

Gabinete -Left side (A lado de chimenea) 30Wx36Hx12D

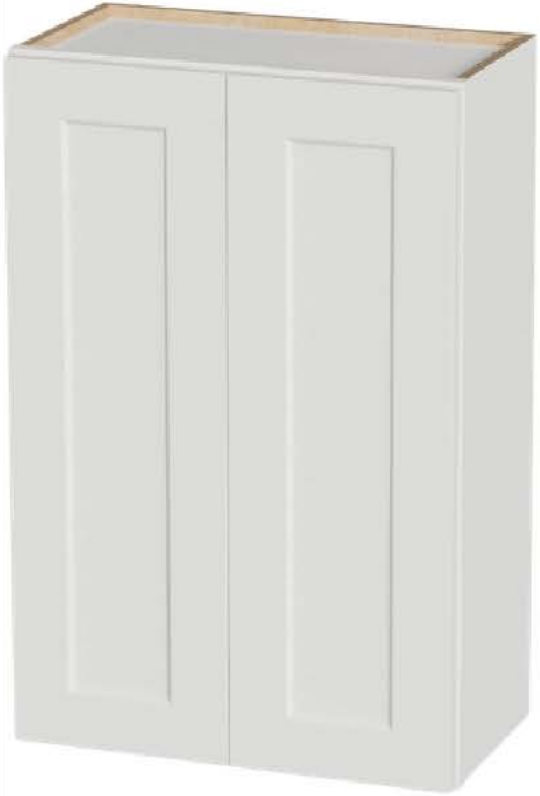



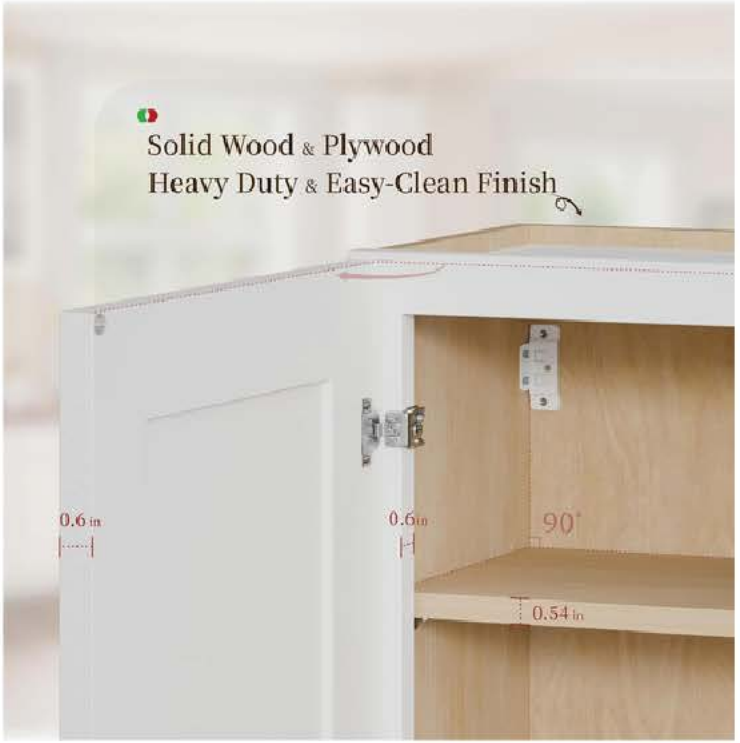

Kisart Laundry Room Cabinets Wall Mounted with Doors & Shelves, Solid Wood RTA Medicine Storage Cabinet, 24Wx36Hx12D Inch White Shaker Hanging Cupboard, Space-Saving for Kitchen, Bathroom, Garage

Inred PRO REMODELING	**Project:** Laundry Room	**Client:** Maribeth & Bill	**Sheet name:** Cabinet Supplies		**Page:** L-03
	Development Company InredPro Remodeling LLC	**Telephone:** 970-331 3598	**Website:** inredpro.com	**Project Address** 476 McArthur Drive. Littleton 80124 - United States	**Drawing** Arq. Jose Llana
	Designed by: SandyJazmin.com	**Telephone:** 720-448 2860		**Company Address** CO, Arapahoe County 80112	**Professional Rendering** Gustavo M. Muñoz

PROJECT SUPPLYS - LIVINGROOM
"Set of 2 Green Swivel Chairs"









Swivel Barrel Accent Chair, Upholstered Armchair, Brown
Mid-Century Modern Oversized Round Barrel Chair, Comfy Chenille Fabric, Solid Wood
Swivel Base, for Living Room, Bedroom

Inred PRO REMODELING	**Project:** Laundry Room	**Client:** Maribeth & Bill		**Sheet name:** Sofa		**Page:** L-04
	Development Company InredPro Remodeling LLC	**Telephone:** 970-331 3598	**Website:** inredpro.com	**Project Address** 476 McArthur Drive. Littleton 80124 - United States	**Drawing** Arq. Jose Llana	
	Designed by: SandyJazmin.com	**Telephone:** 720-448 2860		**Company Address** CO, Arapahoe County 80112	**Professional Rendering** Gustavo M. Muñoz	

PROJECT SUPPLYS - LIVINGROOM

Mantle (Wood) 60" x8x3 - Brown







Urbandi Modern Fireplace Mantel, Contemporary, Floating Mantle, Shelf, Hand Crafted,
(Provincial, 60Lx3Hx8D

Inred PRO REMODELING	**Project:** Laundry Room	**Client:** Maribeth & Bill		**Sheet name:** Mantly	**Page:** L-05
	Development Company InredPro Remodeling LLC	**Telephone:** 970-331 3598	**Website:** inredpro.com	**Project Address** 476 McArthur Drive. Littleton 80124 - United States	**Drawing** Arq. Jose Llana
	Designed by: SandyJazmin.com	**Telephone:** 720-448 2860		**Company Address** CO, Arapahoe County 80112	**Professional Rendering** Gustavo M. Muñoz

PROJECT SUPPLYS - LIVINGROOM

Main Rug-Vintage (10" X 14")





Please See Below Light References The product color may look vastly different under different lighting conditions



Nature White | Warm Light | Bright White | Cool White | Dim Light

10x14 Washable Vintage Area Rug - Large Rugs for Living Room Soft Stain Resistant Carpet with Non-Slip Backing Low Pile Water Resistant Rug for King Size...

Inred PRO REMODELING	**Project:** Laundry Room	**Client:** Maribeth & Bill		**Sheet name:** Main	**Page:** L-06
	Development Company InredPro Remodeling LLC	**Telephone:** 970-331 3598	**Website:** inredpro.com	**Project Address** 476 McArthur Drive. Littleton 80124 - United States	**Drawing** Arq. Jose Llana
	Designed by: SandyJazmin.com	**Telephone:** 720-448 2860		**Company Address** CO, Arapahoe County 80112	**Professional Rendering** Gustavo M. Muñoz

PROJECT SUPPLYS - LIVINGROOM

Kids Rug -Vintage (10" X 7")







7x10 Area Rug for Living Room: Washable Neutral Vintage Large Rugs for Bedroom, Office, Dining Room, Kids Room, Farmhouse Durable Low Pile Non Slip Carpet..

Inred PRO REMODELING	**Project:** Laundry Room	**Client:** Maribeth & Bill		**Sheet name:** Supplie		**Page:** L-07
	Development Company InredPro Remodeling LLC	**Telephone:** 970-331 3598	**Website:** inredpro.com	**Project Address** 476 McArthur Drive. Littleton 80124 - United States	**Drawing** Arq. Jose Llana	
	Designed by: SandyJazmin.com	**Telephone:** 720-448 2860		**Company Address** CO, Arapahoe County 80112	**Professional Rendering** Gustavo M. Muñoz	

PROJECT SUPPLYS - LIVINGROOM

Corner Rug - Vintage (6" X 6")





Please See Below Light References The product color may look vastly different under different lighting conditions



Nature White | Warm Light | Bright White | Cool White | Dim Light

6ft Square Living Room Area Rug: Washable Oriental 6x6 Rugs for Bedroom Dining Room Non-Slip Entryway Kitchen Nursery CarpetWater Resistant Light Weight Floor Mat for Bathroom Laundry Room(6x6,Beige)

Inred PRO REMODELING	**Project:** Laundry Room	**Client:** Maribeth & Bill		**Sheet name:** Supplie		**Page:** L-08
	Development Company InredPro Remodeling LLC	**Telephone:** 970-331 3598	**Website:** inredpro.com	**Project Address** 476 McArthur Drive. Littleton 80124 - United States	**Drawing** Arq. Jose Llana	
	Designed by: SandyJazmin.com	**Telephone:** 720-448 2860		**Company Address** CO, Arapahoe County 80112	**Professional Rendering** Gustavo M. Muñoz	

PROJECT SUPPLYS - LIVINGROOM

8 Cube box










OSCHF 8-Cube Open Bookcase with Base, 2-Tier Low Cabinet, White | Curved Base, Crown Molding, Fits 11×11" Bins, Modern Bookshelf for Living Room,...

Inred PRO REMODELING	**Project:** Laundry Room	**Client:** Maribeth & Bill		**Sheet name:** Supplie		**Page:** L-09
	Development Company InredPro Remodeling LLC	**Telephone:** 970-331 3598	**Website:** inredpro.com	**Project Address** 476 McArthur Drive. Littleton 80124 - United States	**Drawing** Arq. Jose Llana	
	Designed by: SandyJazmin.com	**Telephone:** 720-448 2860		**Company Address** CO, Arapahoe County 80112	**Professional Rendering** Gustavo M. Muñoz	

PROJECT SUPPLYS - LIVINGROOM

9 Cube box



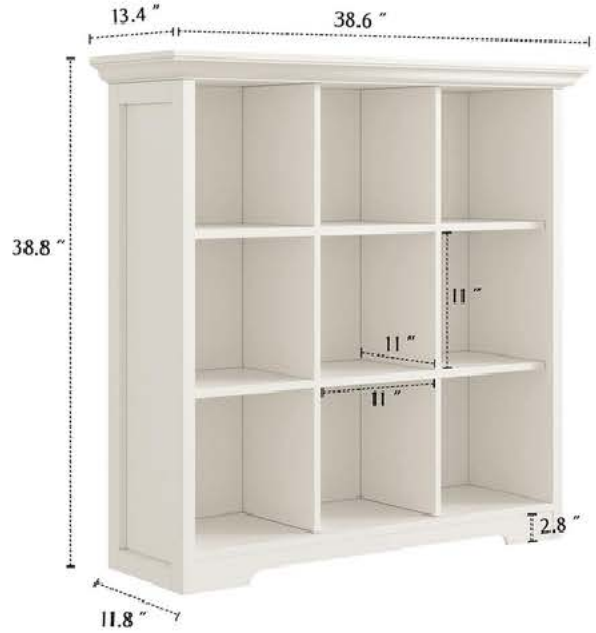

9-cubes	38.6 ″ X 13.4 ″ X 38.8 ″



OSCHF 9-Cube Open Bookcase with Base, 3-Tier Wooden Bookshelf, White | Curved Base, Crown Molding, Fits 11×11" Bins, Modern Storage Cabinet for Living...

Inred PRO REMODELING	**Project:** Laundry Room	**Client:** Maribeth & Bill		**Sheet name:** Supplie		**Page:** L-10
	Development Company InredPro Remodeling LLC	**Telephone:** 970-331 3598	**Website:** inredpro.com	**Project Address** 476 McArthur Drive. Littleton 80124 - United States	**Drawing** Arq. Jose Llana	
	Designed by: SandyJazmin.com	**Telephone:** 720-448 2860		**Company Address** CO, Arapahoe County 80112	**Professional Rendering** Gustavo M. Muñoz	

PROJECT SUPPLYS - LIVINGROOM

Cofee Table









35.43" Square Walnut Coffee Table with Storage, Fully Assembled Modern Center Table for Living Room, Raised Edge Wood Accent Table, No Assembly Required

Inred PRO REMODELING	**Project:** Laundry Room	**Client:** Maribeth & Bill		**Sheet name:** Supplie		**Page:** L-11
	Development Company InredPro Remodeling LLC	**Telephone:** 970-331 3598	**Website:** inredpro.com	**Project Address** 476 McArthur Drive. Littleton 80124 - United States	**Drawing** Arq. Jose Llana	
	Designed by: SandyJazmin.com	**Telephone:** 720-448 2860		**Company Address** CO, Arapahoe County 80112	**Professional Rendering** Gustavo M. Muñoz	

PROJECT SUPPLYS - LIVINGROOM

Pillows.-Dark Green covers/ Fundas verdes 20x20"









MIULEE Olive Green Chenille Couch Throw Pillow Covers, 20x20

Inred PRO REMODELING	**Project:** Laundry Room	**Client:** Maribeth & Bill		**Sheet name:** Supplie		**Page:** L-12
	Development Company InredPro Remodeling LLC	**Telephone:** 970-331 3598	**Website:** inredpro.com	**Project Address** 476 McArthur Drive. Littleton 80124 - United States	**Drawing** Arq. Jose Llana	
	Designed by: SandyJazmin.com	**Telephone:** 720-448 2860		**Company Address** CO, Arapahoe County 80112	**Professional Rendering** Gustavo M. Muñoz	

PROJECT SUPPLYS - LIVINGROOM

Pillows.- Light Green covers/ Fundas verdes 20x20"









MIULEE Pack of 2 Sage Green Decorative Chenille Pillow Covers 20x20 Inch | Soft Couch Throw Pillows,Farmhouse Cushion Covers with Elegant Design for Sofa...

Inred PRO REMODELING	**Project:** Laundry Room	**Client:** Maribeth & Bill		**Sheet name:** Supplie	**Page:** L-13
	Development Company InredPro Remodeling LLC	**Telephone:** 970-331 3598	**Website:** inredpro.com	**Project Address** 476 McArthur Drive. Littleton 80124 - United States	**Drawing** Arq. Jose Llana
	Designed by: SandyJazmin.com	**Telephone:** 720-448 2860		**Company Address** CO, Arapahoe County 80112	**Professional Rendering** Gustavo M. Muñoz

PROJECT SUPPLYS - LIVINGROOM

Pillows.- FLORAL Green covers/ Fundas verdes 12x20"









Yangest Neutral Floral Pillow Cover 12 x 20 Inches, Vintage Chenille Rectangle Throw Pillow Cover Soft Decorative Farmhouse Accent Couch Pillow Cover for...
Color:Beige

Inred PRO REMODELING	**Project:** Laundry Room	**Client:** Maribeth & Bill		**Sheet name:** Supplie		**Page:** L-14
	Development Company InredPro Remodeling LLC	**Telephone:** 970-331 3598	**Website:** inredpro.com	**Project Address** 476 McArthur Drive. Littleton 80124 - United States	**Drawing** Arq. Jose Llana	
	Designed by: SandyJazmin.com	**Telephone:** 720-448 2860		**Company Address** CO, Arapahoe County 80112	**Professional Rendering** Gustavo M. Muñoz	

PROJECT SUPPLYS - LIVINGROOM

Pillows.-FLORAL Green covers/ Fundas verdes 36"x14"







Yangest Neutral Floral Pillow Cover 14 x 36 Inches, Vintage Chenille Accent Throw Pillow Cover Soft Decorative Farmhouse Accent Couch Pillow Cover for

Inred PRO REMODELING	**Project:** Laundry Room	**Client:** Maribeth & Bill		**Sheet name:** Supplie	**Page:** L-15
	Development Company InredPro Remodeling LLC	**Telephone:** 970-331 3598	**Website:** inredpro.com	**Project Address** 476 McArthur Drive. Littleton 80124 - United States	**Drawing** Arq. Jose Llana
	Designed by: SandyJazmin.com	**Telephone:** 720-448 2860		**Company Address** CO, Arapahoe County 80112	**Professional Rendering** Gustavo M. Muñoz

PROJECT SUPPLYS - LIVINGROOM

Pillows: Beige covers/ Fundas crema 20x20"







MIULEE Pack of 2 Cream Beige Decorative Chenille Pillow Covers 20x20 Inch | Soft Couch Throw Pillows,Farmhouse Cushion Covers with Elegant Design for Sofa..

Inred PRO REMODELING	**Project:** Laundry Room	**Client:** Maribeth & Bill	**Sheet name:** Supplie		**Page:** L-16
	Development Company InredPro Remodeling LLC	**Telephone:** 970-331 3598	**Website:** inredpro.com	**Project Address** 476 McArthur Drive. Littleton 80124 - United States	**Drawing** Arq. Jose Llana
	Designed by: SandyJazmin.com	**Telephone:** 720-448 2860		**Company Address** CO, Arapahoe County 80112	**Professional Rendering** Gustavo M. Muñoz

PROJECT SUPPLYS - LIVINGROOM

Interior Pillows/ Relleno de Almohadas 20x20"













MIULEE Goose Feather Down 20x20 Pillow Insert Set of 2 with 100% Down-Proof Cover, Soft Fluffy Decorative Pillow for Sofa Bed Couch Living Room White

Inred PRO REMODELING	**Project:** Laundry Room	**Client:** Maribeth & Bill		**Sheet name:** Supplie	**Page:** L-17
	Development Company InredPro Remodeling LLC	**Telephone:** 970-331 3598	**Website:** inredpro.com	**Project Address** 476 McArthur Drive. Littleton 80124 - United States	**Drawing** Arq. Jose Llana
	Designed by: SandyJazmin.com	**Telephone:** 720-448 2860		**Company Address** CO, Arapahoe County 80112	**Professional Rendering** Gustavo M. Muñoz

PROJECT SUPPLYS - LIVINGROOM

Interior Pillows/ Relleno de Almohadas 12x20" (Pack 2)











Leeden 12 x 20 Lumbar Pillow Inserts Set of 2 for Sofa Couch Support | Soft polyester fill with durable piping, perfect for sofa, bed and chair pillow...

Inred PRO REMODELING	**Project:** Laundry Room	**Client:** Maribeth & Bill		**Sheet name:** Supplie		**Page:** L-18
	Development Company InredPro Remodeling LLC	**Telephone:** 970-331 3598	**Website:** inredpro.com	**Project Address** 476 McArthur Drive. Littleton 80124 - United States	**Drawing** Arq. Jose Llana	
	Designed by: SandyJazmin.com	**Telephone:** 720-448 2860		**Company Address** CO, Arapahoe County 80112	**Professional Rendering** Gustavo M. Muñoz	

PROJECT SUPPLYS - LIVINGROOM

Interior Pillows/ Relleno de Almohadas 36x14"





Leeden 14x36 Lumbar Throw Pillow Inserts Set of 1-100% Cotton Cover | Fluffy & Firm Rectangle Decorative Pillow Inserts with Down Alternative for Sofa,...

Inred PRO REMODELING	**Project:** Laundry Room	**Client:** Maribeth & Bill		**Sheet name:** Supplie		**Page:** L-19
	Development Company InredPro Remodeling LLC	**Telephone:** 970-331 3598	**Website:** inredpro.com	**Project Address** 476 McArthur Drive. Littleton 80124 - United States	**Drawing** Arq. Jose Llana	
	Designed by: SandyJazmin.com	**Telephone:** 720-448 2860		**Company Address** CO, Arapahoe County 80112	**Professional Rendering** Gustavo M. Muñoz	

PROJECT SUPPLYS - LIVINGROOM

Wall Lamp 12" (Bookshelves)






Art Picture Light,Linear Artwork Display Brass Wall Sconce

Inred PRO REMODELING	**Project:** Laundry Room	**Client:** Maribeth & Bill		**Sheet name:** Supplie		**Page:** L-20
	Development Company InredPro Remodeling LLC	**Telephone:** 970-331 3598	**Website:** inredpro.com	**Project Address** 476 McArthur Drive. Littleton 80124 - United States	**Drawing** Arq. Jose Llana	
	Designed by: SandyJazmin.com	**Telephone:** 720-448 2860		**Company Address** CO, Arapahoe County 80112	**Professional Rendering** Gustavo M. Muñoz	


PROJECT SUPPLYS - LIVINGROOM

Stand Lamp

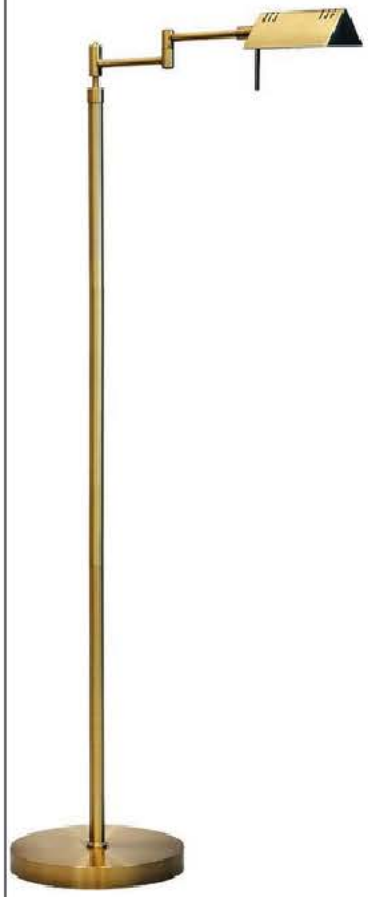



360° SWING ARMS

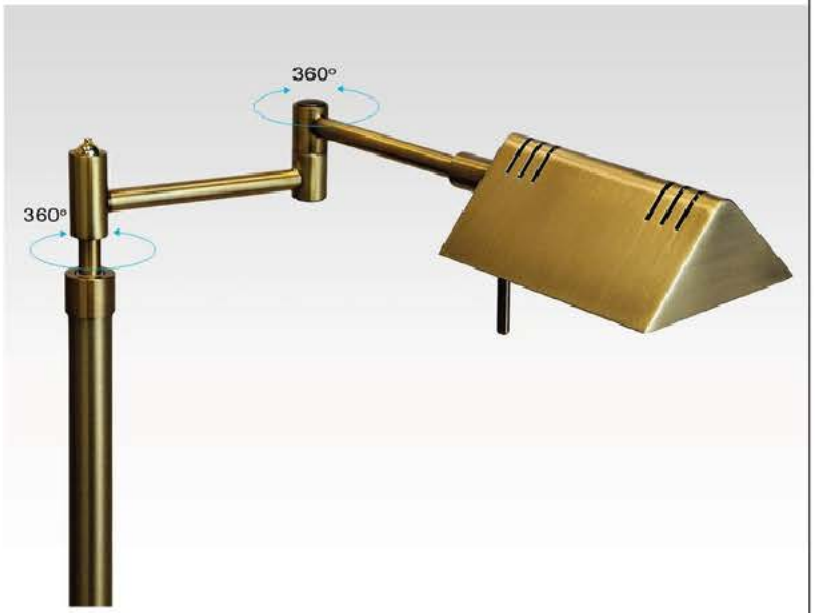

O'Bright Brook Adjustable Dimmable LED Pharmacy Floor Lamp, Antique Brass | Reading and task lamp for sewing and crafts, adjustable height 47 to 55...

Inred PRO REMODELING	**Project:** Laundry Room	**Client:** Maribeth & Bill		**Sheet name:** Supplie	**Page:** L-21
	Development Company InredPro Remodeling LLC	**Telephone:** 970-331 3598	**Website:** inredpro.com	**Project Address** 476 McArthur Drive. Littleton 80124 - United States	**Drawing** Arq. Jose Llana
	Designed by: SandyJazmin.com	**Telephone:** 720-448 2860		**Company Address** CO, Arapahoe County 80112	**Professional Rendering** Gustavo M. Muñoz

PROJECT SUPPLYS - LIVINGROOM

Stone sconces







Alabaster Wall Sconce, 24" Brass Wall Sconce, Modern Gold Hand Carved Cylinder Natural Spanish Marble Sconces, Luxury Dimmable LED Wall Light for Bedroom Bathroom Hallway Stairs Living Room Entryway

Inred PRO REMODELING	**Project:** Laundry Room	**Client:** Maribeth & Bill		**Sheet name:** Supplie	**Page:** L-22
	Development Company InredPro Remodeling LLC	**Telephone:** 970-331 3598	**Website:** inredpro.com	**Project Address** 476 McArthur Drive. Littleton 80124 - United States	**Drawing** Arq. Jose Llana
	Designed by: SandyJazmin.com	**Telephone:** 720-448 2860		**Company Address** CO, Arapahoe County 80112	**Professional Rendering** Gustavo M. Muñoz

PROJECT SUPPLYS - LIVINGROOM

Floor- Laminated (Floor & Décor) 446 Sf








Piedmont Bend Waterproof Rigid Core Luxury Vinyl Plank - Foam Pad

Inred PRO REMODELING	**Project:** Laundry Room	**Client:** Maribeth & Bill		**Sheet name:** Supplie	**Page:** L-23
	Development Company InredPro Remodeling LLC	**Telephone:** 970-331 3598	**Website:** inredpro.com	**Project Address** 476 McArthur Drive. Littleton 80124 - United States	**Drawing** Arq. Jose Llana
	Designed by: SandyJazmin.com	**Telephone:** 720-448 2860		**Company Address** CO, Arapahoe County 80112	**Professional Rendering** Gustavo M. Muñoz

PROJECT SUPPLYS - LIVINGROOM

FirePlace Stone (Floor & Décor) 63Sf



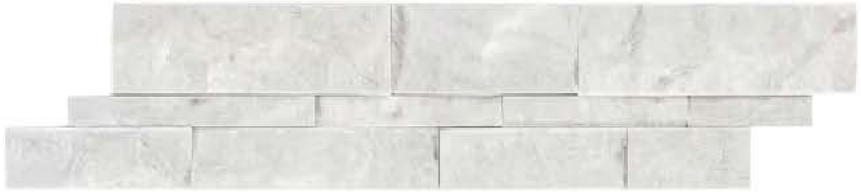





Bianco Mikasso Marble Ledger Panel

Inred PRO REMODELING	**Project:** Laundry Room	**Client:** Maribeth & Bill		**Sheet name:** Supplie		**Page:** L-24
	Development Company InredPro Remodeling LLC	**Telephone:** 970-331 3598	**Website:** inredpro.com	**Project Address** 476 McArthur Drive. Littleton 80124 - United States	**Drawing** Arq. Jose Llana	
	Designed by: SandyJazmin.com	**Telephone:** 720-448 2860		**Company Address** CO, Arapahoe County 80112	**Professional Rendering** Gustavo M. Muñoz	

PROJECT SUPPLYS - LIVINGROOM

Curtain Rails: 1. Curve RAIL curtain - Flexible (kids area) / 11.5 ft







LBAawxe Curved Curtain Track Ceiling Mount, Heavy Duty Aluminum Flexible Room Divider Rails System(Gold,3.5m/11.5ft)

Inred PRO REMODELING	**Project:** Laundry Room	**Client:** Maribeth & Bill		**Sheet name:** Supplie	**Page:** L-25
	Development Company InredPro Remodeling LLC	**Telephone:** 970-331 3598	**Website:** inredpro.com	**Project Address** 476 McArthur Drive. Littleton 80124 - United States	**Drawing** Arq. Jose Llana
	Designed by: SandyJazmin.com	**Telephone:** 720-448 2860		**Company Address** CO, Arapahoe County 80112	**Professional Rendering** Gustavo M. Muñoz

PROJECT SUPPLYS - LIVINGROOM

Curtain Rails: 2. French RAIL Door curtain (kids area) 7.5ft







Single Curtain Track for Windows, 2.3m(7.5ft) Wall Mounted Heavy Duty Decorative Curtain rail with End Caps, Aluminum Brackets, Silent Wheels Easy to Install for Bedroom Living Room (Gold)

Inred PRO REMODELING	**Project:** Laundry Room	**Client:** Maribeth & Bill	**Sheet name:** Supplie		**Page:** L-26
	Development Company InredPro Remodeling LLC	**Telephone:** 970-331 3598	**Website:** inredpro.com	**Project Address** 476 McArthur Drive. Littleton 80124 - United States	**Drawing** Arq. Jose Llana
	Designed by: SandyJazmin.com	**Telephone:** 720-448 2860		**Company Address** CO, Arapahoe County 80112	**Professional Rendering** Gustavo M. Muñoz

PROJECT SUPPLYS - LIVINGROOM

Curtain Rails: 3. Vertical Window RAIL (kids area) 3.5ft







Single Curtain Track for Windows, 1m (3.3ft) Wall Mounted Heavy Duty Decorative Curtain rail with End Caps, Aluminum Brackets, Silent Wheels Easy to Install for Bedroom Living Room (Gold


Inred PRO REMODELING	**Project:** Laundry Room	**Client:** Maribeth & Bill		**Sheet name:** Supplie	**Page:** L-27
	Development Company InredPro Remodeling LLC	**Telephone:** 970-331 3598	**Website:** inredpro.com	**Project Address** 476 McArthur Drive. Littleton 80124 - United States	**Drawing** Arq. Jose Llana
	Designed by: SandyJazmin.com	**Telephone:** 720-448 2860		**Company Address** CO, Arapahoe County 80112	**Professional Rendering** Gustavo M. Muñoz


PROJECT SUPPLYS - LIVINGROOM

Curtain Rails: 4. Little window- RAIL (Close to the Fireplace) 3.16ft (Order 3.3ft)





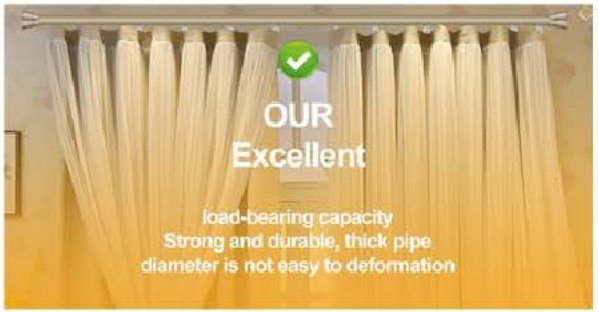

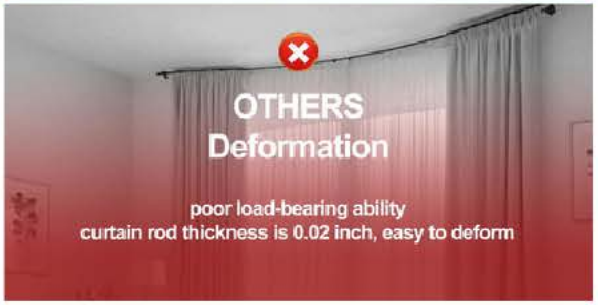

Single Curtain Track for Windows, 1m (3.3ft) Wall Mounted Heavy Duty Decorative Curtain rail with End Caps, Aluminum Brackets, Silent Wheels Easy to Install.

Inred PRO REMODELING	**Project:** Laundry Room	**Client:** Maribeth & Bill		**Sheet name:** Supplie	**Page:** L-28
	Development Company InredPro Remodeling LLC	**Telephone:** 970-331 3598	**Website:** inredpro.com	**Project Address** 476 McArthur Drive. Littleton 80124 - United States	**Drawing** Arq. Jose Llana
	Designed by: SandyJazmin.com	**Telephone:** 720-448 2860		**Company Address** CO, Arapahoe County 80112	**Professional Rendering** Gustavo M. Muñoz


PROJECT SUPPLYS - LIVINGROOM

Curtain Rails: 5. Corner Window - RAIL 3.16ft (Order 3.3ft)







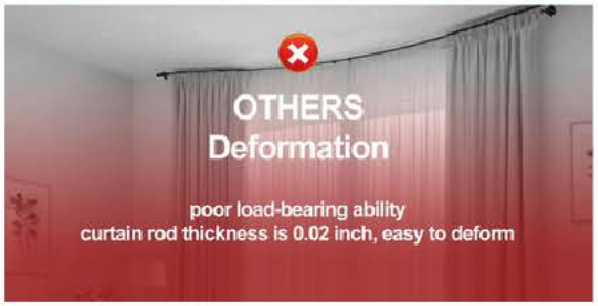

Single Curtain Track for Windows, 1m (3.3ft) Wall Mounted Heavy Duty Decorative Curtain rail with End Caps, Aluminum Brackets, Silent Wheels Easy to Install.

Inred PRO REMODELING	**Project:** Laundry Room	**Client:** Maribeth & Bill		**Sheet name:** Supplie	**Page:** L-29
	Development Company InredPro Remodeling LLC	**Telephone:** 970-331 3598	**Website:** inredpro.com	**Project Address** 476 McArthur Drive. Littleton 80124 - United States	**Drawing** Arq. Jose Llana
	Designed by: SandyJazmin.com	**Telephone:** 720-448 2860		**Company Address** CO, Arapahoe County 80112	**Professional Rendering** Gustavo M. Muñoz

PROJECT SUPPLYS - LIVINGROOM

Curtain Rails: Curtain rack Rollers (1 pack)








200 PCS Curtain Track Rollers, Heavy Duty Glider Rollers Hooks Ceiling Curtain Track Mute Curtain Tracks Pulley Wheel Rollers Runners for Ceiling/Wall Mount

Inred PRO REMODELING	**Project:** Laundry Room	**Client:** Maribeth & Bill		**Sheet name:** Supplie		**Page:** L-30
	Development Company InredPro Remodeling LLC	**Telephone:** 970-331 3598	**Website:** inredpro.com	**Project Address** 476 McArthur Drive. Littleton 80124 - United States	**Drawing** Arq. Jose Llana	
	Designed by: SandyJazmin.com	**Telephone:** 720-448 2860		**Company Address** CO, Arapahoe County 80112	**Professional Rendering** Gustavo M. Muñoz	

PROJECT SUPPLYS - LIVINGROOM

Curtain Rails: Curtains Hooks (Packs) = 2 Packs

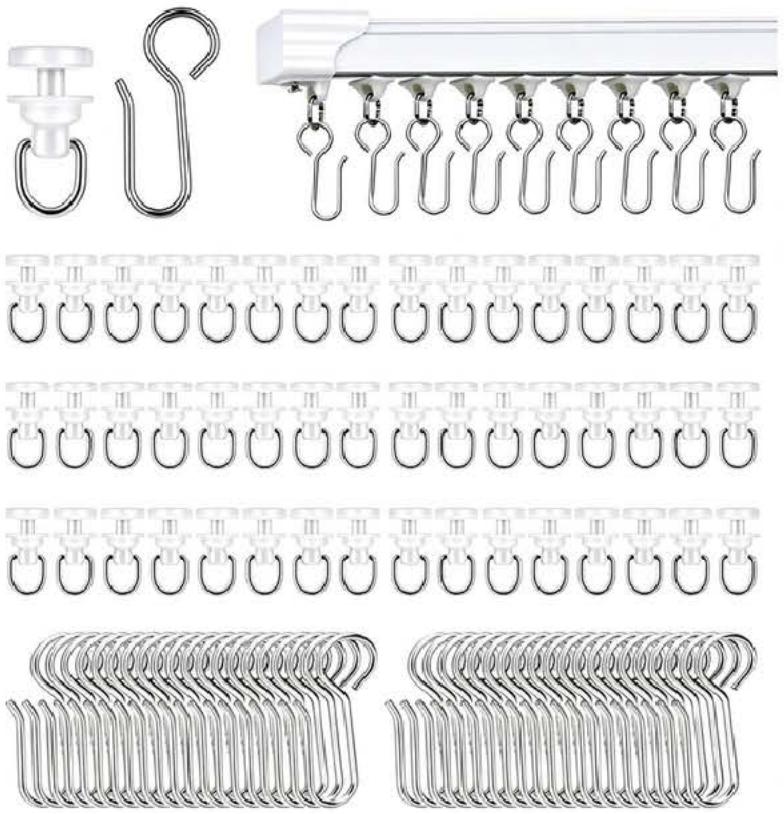





AccEncyc 120 Pcs Curtain Track Gliders Hooks Metal Curtain Track Hook

Inred PRO REMODELING	**Project:** Laundry Room	**Client:** Maribeth & Bill		**Sheet name:** Supplie	**Page:** L-31
	Development Company InredPro Remodeling LLC	**Telephone:** 970-331 3598	**Website:** inredpro.com	**Project Address** 476 McArthur Drive. Littleton 80124 - United States	**Drawing** Arq. Jose Llana
	Designed by: SandyJazmin.com	**Telephone:** 720-448 2860		**Company Address** CO, Arapahoe County 80112	**Professional Rendering** Gustavo M. Muñoz

PROJECT SUPPLYS - LIVINGROOM

Curtains & Sheers: 1. Curved Sheer Curtain Kids' Area — 11.5 ft (70Wx84L) = 2 Und.







RAIN CITY Natural Pinch Pleated Curtains 84 Inches Long Set of 2, Linen Drapes Back Tab with Hooks,Light Filtering Window Curtain Panels for Living Room 70

Inred PRO REMODELING	**Project:** Laundry Room	**Client:** Maribeth & Bill		**Sheet name:** Supplie		**Page:** L-32
	Development Company InredPro Remodeling LLC	**Telephone:** 970-331 3598	**Website:** inredpro.com	**Project Address** 476 McArthur Drive. Littleton 80124 - United States	**Drawing** Arq. Jose Llana	
	Designed by: SandyJazmin.com	**Telephone:** 720-448 2860		**Company Address** CO, Arapahoe County 80112	**Professional Rendering** Gustavo M. Muñoz	

PROJECT SUPPLYS - LIVINGROOM

Curtains & Sheers: 2. French Door Sheer Curtain — Kids' Area 7.5 ft (42Wx84L)= 3 Und.







RAIN CITY Pinch Pleat Curtains 84 Inches Long 2 Panels Set, Elegant Pleated Viral Linen Curtain for Living Room, Boho Natural Ivory Semi Sheer Drapes for

Inred PRO REMODELING	**Project:** Laundry Room	**Client:** Maribeth & Bill		**Sheet name:** Supplie		**Page:** L-33
	Development Company InredPro Remodeling LLC	**Telephone:** 970-331 3598	**Website:** inredpro.com	**Project Address** 476 McArthur Drive. Littleton 80124 - United States	**Drawing** Arq. Jose Llana	
	Designed by: SandyJazmin.com	**Telephone:** 720-448 2860		**Company Address** CO, Arapahoe County 80112	**Professional Rendering** Gustavo M. Muñoz	

PROJECT SUPPLYS - LIVINGROOM

Curtains & Sheers: 3. Vertical Window Sheer Curtain Kids' Area — 3.5 ft (42Wx84L) = 1 Und.





RAIN CITY Pinch Pleat Curtains 84 Inches Long 2 Panels Set, Elegant Pleated Viral Linen Curtain for Living Room, Boho Natural Ivory Semi Sheer Drapes for.

Inred PRO REMODELING	**Project:** Laundry Room	**Client:** Maribeth & Bill		**Sheet name:** Supplie		**Page:** L-34
	Development Company InredPro Remodeling LLC	**Telephone:** 970-331 3598	**Website:** inredpro.com	**Project Address** 476 McArthur Drive. Littleton 80124 - United States	**Drawing** Arq. Jose Llana	
	Designed by: SandyJazmin.com	**Telephone:** 720-448 2860		**Company Address** CO, Arapahoe County 80112	**Professional Rendering** Gustavo M. Muñoz	

PROJECT SUPPLYS - LIVINGROOM

Curtains & Sheers: 4. Small Window Sheer Curtain — Near the Fireplace — 3.16 ft Order: 3.3 ft (42Wx90L) = 1 Und.







RAIN CITY Linen Pinch Pleated Curtains 90 Inches Long Set of 2, 42 Inch Wide Semi Sheer Light Filtering Drapes for Bedroom Living Room Home Decor,Back Tab Panels with Hooks,W42 x L90,Natural Color

Inred PRO REMODELING	**Project:** Laundry Room	**Client:** Maribeth & Bill		**Sheet name:** Supplie		**Page:** L-35
	Development Company InredPro Remodeling LLC	**Telephone:** 970-331 3598	**Website:** inredpro.com	**Project Address** 476 McArthur Drive. Littleton 80124 - United States	**Drawing** Arq. Jose Llana	
	Designed by: SandyJazmin.com	**Telephone:** 720-448 2860		**Company Address** CO, Arapahoe County 80112	**Professional Rendering** Gustavo M. Muñoz	

PROJECT SUPPLYS - LIVINGROOM

Curtains & Sheers: 5. Corner Window Sheer Curtain — 3.16 ft / Order: 3.3 ft (42Wx90L) = 1 Und.







RAIN CITY Linen Pinch Pleated Curtains 90 Inches Long Set of 2, 42 Inch Wide Semi Sheer Light Filtering Drapes for Bedroom Living Room Home Decor,Back Tab Panels with Hooks,W42 x L90,Natural Color

Inred PRO REMODELING	**Project:** Laundry Room	**Client:** Maribeth & Bill		**Sheet name:** Supplie	**Page:** L-36
	Development Company InredPro Remodeling LLC	**Telephone:** 970-331 3598	**Website:** inredpro.com	**Project Address** 476 McArthur Drive. Littleton 80124 - United States	**Drawing** Arq. Jose Llana
	Designed by: SandyJazmin.com	**Telephone:** 720-448 2860		**Company Address** CO, Arapahoe County 80112	**Professional Rendering** Gustavo M. Muñoz

PROJECT SUPPLYS - LIVINGROOM

Dimmer & Special Lights: 6 Inches Pack flat lights = 1 Und.








Amico 12 Pack 6 Inch LED Recessed Lighting, Canless Wafer Downlight, White | 5CCT 2700K-5000K, 5%-100% Dimmable, Ultra-thin, Metal housing, 1050LM 12W 120V,

Inred PRO REMODELING	**Project:** Laundry Room	**Client:** Maribeth & Bill		**Sheet name:** Supplie	**Page:** L-37
	Development Company InredPro Remodeling LLC	**Telephone:** 970-331 3598	**Website:** inredpro.com	**Project Address** 476 McArthur Drive. Littleton 80124 - United States	**Drawing** Arq. Jose Llana
	Designed by: SandyJazmin.com	**Telephone:** 720-448 2860		**Company Address** CO, Arapahoe County 80112	**Professional Rendering** Gustavo M. Muñoz

PROJECT SUPPLYS - LIVINGROOM

Dimmer & Special Lights: 3 Inches Pack Directional Lights (Decorative) = 1 Und.



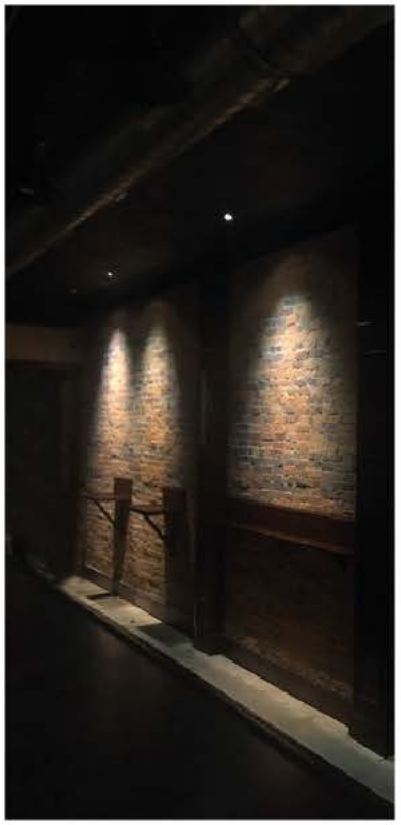




POPANU 3 Inch Gimbal LED Recessed Lights 6 Pack,Adjustable Downlight, Gold

Inred PRO REMODELING	**Project:** Laundry Room	**Client:** Maribeth & Bill		**Sheet name:** Supplie	**Page:** L-38
	Development Company InredPro Remodeling LLC	**Telephone:** 970-331 3598	**Website:** inredpro.com	**Project Address** 476 McArthur Drive. Littleton 80124 - United States	**Drawing** Arq. Jose Llana
	Designed by: SandyJazmin.com	**Telephone:** 720-448 2860		**Company Address** CO, Arapahoe County 80112	**Professional Rendering** Gustavo M. Muñoz

PROJECT SUPPLYS - LIVINGROOM

GARAGE ENTRANCE - HALLWAY INITIAL PROPOSAL OPT. 2: RECTANGULAR SMALL STORAGES



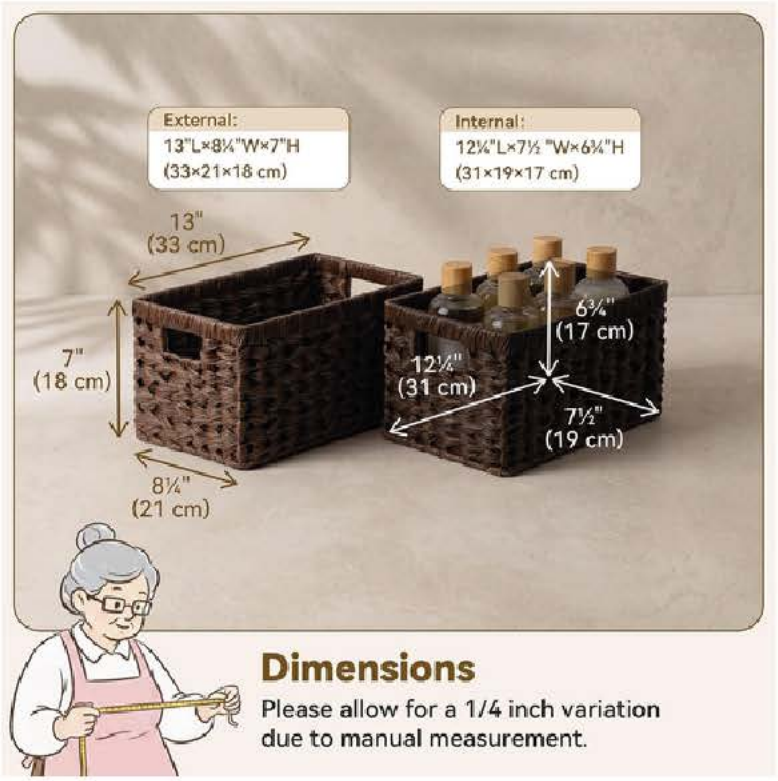

GRANNY SAYS Wicker Storage Baskets for Shelves, Brown Wicker Baskets, 2Pack | Waterproof Large Wicker Baskets for Organizing, Woven Basket for Pantry,..

Inred PRO REMODELING	**Project:** Laundry Room	**Client:** Maribeth & Bill		**Sheet name:** Supplie		**Page:** L-39
	Development Company InredPro Remodeling LLC	**Telephone:** 970-331 3598	**Website:** inredpro.com	**Project Address** 476 McArthur Drive. Littleton 80124 - United States	**Drawing** Arq. Jose Llana	
	Designed by: SandyJazmin.com	**Telephone:** 720-448 2860		**Company Address** CO, Arapahoe County 80112	**Professional Rendering** Gustavo M. Muñoz	

PROJECT SUPPLYS - LIVINGROOM

ADDITIONALS - HALLWAY - AS CLIENT REQUIRED

ACCORDING DESIGN - OPT. 2: BEIGE 13X13 STORAGE CUBES (PACK)







Temary Fabric Storage Cubes Storage Bins with Dual Leather Handles, 4 Pack Cube Baskets 13x13 Foldable Cube Organizers for Shelves, Home, Office, Nursery

Inred PRO REMODELING	**Project:** Laundry Room	**Client:** Maribeth & Bill		**Sheet name:** Supplie		**Page:** L-40
	Development Company InredPro Remodeling LLC	**Telephone:** 970-331 3598	**Website:** inredpro.com	**Project Address** 476 McArthur Drive. Littleton 80124 - United States	**Drawing** Arq. Jose Llana	
	Designed by: SandyJazmin.com	**Telephone:** 720-448 2860		**Company Address** CO, Arapahoe County 80112	**Professional Rendering** Gustavo M. Muñoz	


PROJECT SUPPLYS - LIVINGROOM

ADDITIONALS - HALLWAY - AS CLIENT REQUIRED
ACCORDING DESIGN - OPT. 2: STORAGE



Please allow ¼ inch difference due to manual measurement.



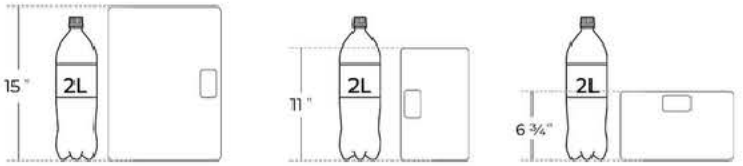

GRANNY SAYS Wicker Storage Baskets for Shelves, Plastic Brown Basket, 1Pack | Waterproof Wicker Baskets for Organizing, Woven Baskets for Shelves,

Inred PRO REMODELING	**Project:** Laundry Room	**Client:** Maribeth & Bill		**Sheet name:** Supplie	**Page:** L-41
	Development Company InredPro Remodeling LLC	**Telephone:** 970-331 3598	**Website:** inredpro.com	**Project Address** 476 McArthur Drive. Littleton 80124 - United States	**Drawing** Arq. Jose Llana
	Designed by: SandyJazmin.com	**Telephone:** 720-448 2860		**Company Address** CO, Arapahoe County 80112	**Professional Rendering** Gustavo M. Muñoz

PROJECT SUPPLYS - LIVINGROOM

ADDITIONALS - HALLWAY - AS CLIENT REQUIRED
ACCORDING DESIGN - OPT. 2: VISITOR BATHROOM - VANITY







OIZAYE 35.4" Walnut White Bathroom Vanity with Sink, 4 Drawer Storage | Modern Freestanding Bathroom Vanity with Ceramic Sink, Sintered Stone Top, 4...


Inred PRO REMODELING	**Project:** Laundry Room	**Client:** Maribeth & Bill		**Sheet name:** Supplie		**Page:** L-42
	Development Company InredPro Remodeling LLC	**Telephone:** 970-331 3598	**Website:** inredpro.com	**Project Address** 476 McArthur Drive. Littleton 80124 - United States	**Drawing** Arq. Jose Llana	
	Designed by: SandyJazmin.com	**Telephone:** 720-448 2860		**Company Address** CO, Arapahoe County 80112	**Professional Rendering** Gustavo M. Muñoz	

PROJECT SUPPLYS - LIVINGROOM

ADDITIONALS - HALLWAY - AS CLIENT REQUIRED
ACCORDING DESIGN - OPT. 2: VISITOR BATHROOM - MIRROR





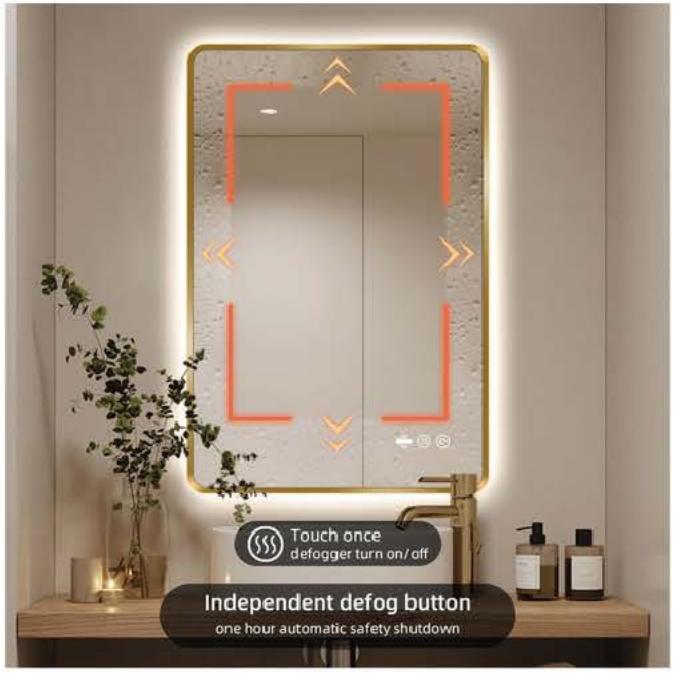

nolsia 30" x 36" Gold LED Bathroom Mirror with Lights - Motion Sensor | Smart Backlit Mirror Bathroom, Anti-Fog, 3-Color Stepless Dimmable, Memory..


Inred PRO REMODELING	**Project:** Laundry Room	**Client:** Maribeth & Bill		**Sheet name:** Supplie	**Page:** L-43
	Development Company InredPro Remodeling LLC	**Telephone:** 970-331 3598	**Website:** inredpro.com	**Project Address** 476 McArthur Drive. Littleton 80124 - United States	**Drawing** Arq. Jose Llana
	Designed by: SandyJazmin.com	**Telephone:** 720-448 2860		**Company Address** CO, Arapahoe County 80112	**Professional Rendering** Gustavo M. Muñoz

PROJECT SUPPLYS - LIVINGROOM

ADDITIONALS - HALLWAY - AS CLIENT REQUIRED
ACCORDING DESIGN - OPT. 2: VISITOR BATHROOM - LIGHTS





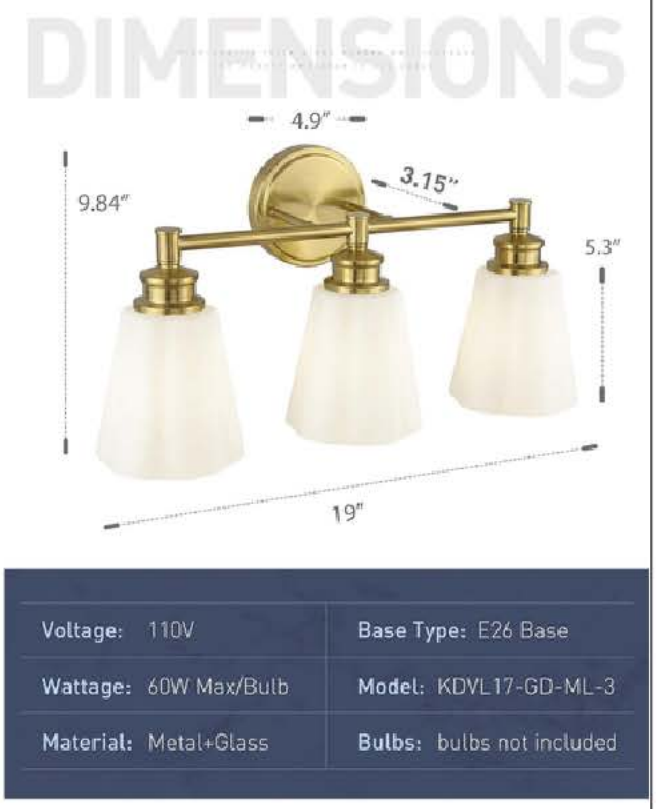

Voltage: 110V	**Base Type:** E26 Base
Wattage: 60W Max/Bulb	**Model:** KDVL17-GD-ML-3
Material: Metal+Glass	**Bulbs:** bulbs not included

kudos 3-Light Brushed Gold Vanity Light, Milk White Glass Shade | 19 Inch bathroom light fixtures over mirror, upward or downward, E26 base, bulbs not...

Inred PRO REMODELING	**Project:** Laundry Room	**Client:** Maribeth & Bill		**Sheet name:** Supplie	**Page:** L-44
	Development Company InredPro Remodeling LLC	**Telephone:** 970-331 3598	**Website:** inredpro.com	**Project Address** 476 McArthur Drive. Littleton 80124 - United States	**Drawing** Arq. Jose Llana
	Designed by: SandyJazmin.com	**Telephone:** 720-448 2860		**Company Address** CO, Arapahoe County 80112	**Professional Rendering** Gustavo M. Muñoz

PROJECT SUPPLYS - LIVINGROOM

ADDITIONALS - HALLWAY - AS CLIENT REQUIRED
ACCORDING DESIGN - OPT. 2: VISITOR BATHROOM - SHELVES (PACK 2)







16 Inch Floating Shelves for Wall, Live Edge Wall Shelves Set of 2 | Solid Reclaimed Elm with Walnut Finish | Heavy Duty Hidden Brackets | Rustic Wall Shelf..

Inred PRO REMODELING	**Project:** Laundry Room	**Client:** Maribeth & Bill		**Sheet name:** Supplie	**Page:** L-45
	Development Company InredPro Remodeling LLC	**Telephone:** 970-331 3598	**Website:** inredpro.com	**Project Address** 476 McArthur Drive. Littleton 80124 - United States	**Drawing** Arq. Jose Llana
	Designed by: SandyJazmin.com	**Telephone:** 720-448 2860		**Company Address** CO, Arapahoe County 80112	**Professional Rendering** Gustavo M. Muñoz

PROJECT SUPPLYS - LIVINGROOM

ADDITIONALS - HALLWAY - AS CLIENT REQUIRED

ACCORDING DESIGN - OPT. 2: VISITOR BATHROOM - FAUCETS = 1 UND.







Vessel Sink Faucet Brushed Gold Bathroom Tall Faucet Single Hole Deck-Mount Pop up Drain Assembly Without Overflow
Water Supply Lines Included

Inred PRO REMODELING	**Project:** Laundry Room	**Client:** Maribeth & Bill		**Sheet name:** Supplie		**Page:** L-46
	Development Company InredPro Remodeling LLC	**Telephone:** 970-331 3598	**Website:** inredpro.com	**Project Address** 476 McArthur Drive. Littleton 80124 - United States	**Drawing** Arq. Jose Llana	
	Designed by: SandyJazmin.com	**Telephone:** 720-448 2860		**Company Address** CO, Arapahoe County 80112	**Professional Rendering** Gustavo M. Muñoz	

PROJECT SUPPLYS - LIVINGROOM

ADDITIONALS - HALLWAY - AS CLIENT REQUIRED

ACCORDING DESIGN - OPT. 2: VISITOR BATHROOM - TOWELL HANGERS = 1 UND.







Solid Brass Towel Ring | Antique Hand Towel Hanger, Round Towel Holder for Bathroom,Toilet,Kitchen Accessories Handmade & Minimalist Design (Brass Antique By Hand)

Inred PRO REMODELING	**Project:** Laundry Room	**Client:** Maribeth & Bill		**Sheet name:** Supplie	**Page:** L-47
	Development Company InredPro Remodeling LLC	**Telephone:** 970-331 3598	**Website:** inredpro.com	**Project Address** 476 McArthur Drive. Littleton 80124 - United States	**Drawing** Arq. Jose Llana
	Designed by: SandyJazmin.com	**Telephone:** 720-448 2860		**Company Address** CO, Arapahoe County 80112	**Professional Rendering** Gustavo M. Muñoz

PROJECT SUPPLYS - LIVINGROOM

ADDITIONALS - HALLWAY - AS CLIENT REQUIRED
ACCORDING DESIGN - OPT. 2: VISITOR BATHROOM - PAPER HANGERS = 1 UND.











Decor Solid Brass Bird Antique Toilet Paper Roll Holder Bathroom Accessories Retro Toilet Paper Hook Wall Mounted Vintage

Inred PRO REMODELING	**Project:** Laundry Room	**Client:** Maribeth & Bill		**Sheet name:** Supplie		**Page:** L-48
	Development Company InredPro Remodeling LLC	**Telephone:** 970-331 3598	**Website:** inredpro.com	**Project Address** 476 McArthur Drive. Littleton 80124 - United States	**Drawing** Arq. Jose Llana	
	Designed by: SandyJazmin.com	**Telephone:** 720-448 2860		**Company Address** CO, Arapahoe County 80112	**Professional Rendering** Gustavo M. Muñoz	

PROJECT SUPPLYS - LIVINGROOM

ADDITIONALS - HALLWAY - AS CLIENT REQUIRED
ACCORDING DESIGN - OPT. 2: VISITOR BATHROOM -TOILET = 1 UND.







Casta Diva One Piece Toilet Elongated with 17.5" Height Comfort Seat, Gold

Inred PRO REMODELING	**Project:** Laundry Room	**Client:** Maribeth & Bill		**Sheet name:** Supplie		**Page:** L-49
	Development Company InredPro Remodeling LLC	**Telephone:** 970-331 3598	**Website:** inredpro.com	**Project Address** 476 McArthur Drive. Littleton 80124 - United States	**Drawing** Arq. Jose Llana	
	Designed by: SandyJazmin.com	**Telephone:** 720-448 2860		**Company Address** CO, Arapahoe County 80112	**Professional Rendering** Gustavo M. Muñoz	



Inred PRO
REMODELING

Project: Laundry Room	**Client:** Maribeth & Bill		**Sheet name:** Supplie		**Page:** L-52
Development Company InredPro Remodeling LLC	**Telephone:** 970-331 3598	**Website:** inredpro.com	**Project Address** 476 McArthur Drive. Littleton 80124 - United States	**Drawing** Arq. Jose Llana	
Designed by: SandyJazmin.com	**Telephone:** 720-448 2860		**Company Address** CO, Arapahoe County 80112	**Professional Rendering** Gustavo M. Muñoz	



Inred PRO REMODELING	**Project:** Laundry Room	**Client:** Maribeth & Bill		**Sheet name:** Supplie		**Page:** L-53
	Development Company InredPro Remodeling LLC	**Telephone:** 970-331 3598	**Website:** inredpro.com	**Project Address** 476 McArthur Drive. Littleton 80124 - United States	**Drawing** Arq. Jose Llana	
	Designed by: SandyJazmin.com	**Telephone:** 720-448 2860		**Company Address** CO, Arapahoe County 80112	**Professional Rendering** Gustavo M. Muñoz	



Inred PRO REMODELING	**Project:** Laundry Room	**Client:** Maribeth & Bill		**Sheet name:** Supplie		**Page:** L-54
	Development Company InredPro Remodeling LLC	**Telephone:** 970-331 3598	**Website:** inredpro.com	**Project Address** 476 McArthur Drive. Littleton 80124 - United States	**Drawing** Arq. Jose Llana	
	Designed by: SandyJazmin.com	**Telephone:** 720-448 2860		**Company Address** CO, Arapahoe County 80112	**Professional Rendering** Gustavo M. Muñoz	



Inred PRO
REMODELING

Project: Laundry Room	**Client:** Maribeth & Bill		**Sheet name:** Supplie		**Page:** L-55
Development Company InredPro Remodeling LLC	**Telephone:** 970-331 3598	**Website:** inredpro.com	**Project Address** 476 McArthur Drive. Littleton 80124 - United States	**Drawing** Arq. Jose Llana	
Designed by: SandyJazmin.com	**Telephone:** 720-448 2860		**Company Address** CO, Arapahoe County 80112	**Professional Rendering** Gustavo M. Muñoz	



Inred PRO REMODELING	**Project:** Laundry Room	**Client:** Maribeth & Bill		**Sheet name:** Supplie		**Page:** L-56
	Development Company InredPro Remodeling LLC	**Telephone:** 970-331 3598	**Website:** inredpro.com	**Project Address** 476 McArthur Drive. Littleton 80124 - United States	**Drawing** Arq. Jose Llana	
	Designed by: SandyJazmin.com	**Telephone:** 720-448 2860		**Company Address** CO, Arapahoe County 80112	**Professional Rendering** Gustavo M. Muñoz	



Inred PRO REMODELING	**Project:** Laundry Room	**Client:** Maribeth & Bill		**Sheet name:** Supplie		**Page:** L-57
	Development Company InredPro Remodeling LLC	**Telephone:** 970-331 3598	**Website:** inredpro.com	**Project Address** 476 McArthur Drive. Littleton 80124 - United States	**Drawing** Arq. Jose Llana	
	Designed by: SandyJazmin.com	**Telephone:** 720-448 2860		**Company Address** CO, Arapahoe County 80112	**Professional Rendering** Gustavo M. Muñoz	



Inred PRO REMODELING

Project: Laundry Room	**Client:** Maribeth & Bill		**Sheet name:** Supplie		**Page:** L-58
Development Company InredPro Remodeling LLC	**Telephone:** 970-331 3598	**Website:** inredpro.com	**Project Address** 476 McArthur Drive. Littleton 80124 - United States	**Drawing** Arq. Jose Llana	
Designed by: SandyJazmin.com	**Telephone:** 720-448 2860		**Company Address** CO, Arapahoe County 80112	**Professional Rendering** Gustavo M. Muñoz	



Inred PRO REMODELING	**Project:** Laundry Room	**Client:** Maribeth & Bill		**Sheet name:** Supplie		**Page:** L-60
	Development Company InredPro Remodeling LLC	**Telephone:** 970-331 3598	**Website:** Inredpro.com	**Project Address** 476 McArthur Drive. Littleton 80124 - United States	**Drawing** Arq. Jose Llana	
	Designed by: SandyJazmin.com	**Telephone:** 720-448 2860		**Company Address** CO, Arapahoe County 80112	**Professional Rendering** Gustavo M. Muñoz	



Inred PRO REMODELING

Project: Laundry Room	**Client:** Maribeth & Bill		**Sheet name:** Supplie		**Page:** L-60
Development Company InredPro Remodeling LLC	**Telephone:** 970-331 3598	**Website:** Inredpro.com	**Project Address** 476 McArthur Drive. Littleton 80124 - United States	**Drawing** Arq. Jose Llana	
Designed by: SandyJazmin.com	**Telephone:** 720-448 2860		**Company Address** CO, Arapahoe County 80112	**Professional Rendering** Gustavo M. Muñoz	



Inred PRO REMODELING	**Project:** Laundry Room	**Client:** Maribeth & Bill		**Sheet name:** Supplie		**Page:** L-61
	Development Company InredPro Remodeling LLC	**Telephone:** 970-331 3598	**Website:** Inredpro.com	**Project Address** 476 McArthur Drive. Littleton 80124 - United States	**Drawing** Arq. Jose Llana	
	Designed by: SandyJazmin.com	**Telephone:** 720-448 2860		**Company Address** CO, Arapahoe County 80112	**Professional Rendering** Gustavo M. Muñoz	



Inred PRO REMODELING	**Project:** Laundry Room	**Client:** Maribeth & Bill		**Sheet name:** Supplie		**Page:** L-62
	Development Company InredPro Remodeling LLC	**Telephone:** 970-331 3598	**Website:** Inredpro.com	**Project Address** 476 McArthur Drive. Littleton 80124 - United States	**Drawing** Arq. Jose Llana	
	Designed by: SandyJazmin.com	**Telephone:** 720-448 2860		**Company Address** CO, Arapahoe County 80112	**Professional Rendering** Gustavo M. Muñoz	



Inred PRO REMODELING	**Project:** Laundry Room	**Client:** Maribeth & Bill		**Sheet name:** Supplie		**Page:** L-63
	Development Company InredPro Remodeling LLC	**Telephone:** 970-331 3598	**Website:** Inredpro.com	**Project Address** 476 McArthur Drive. Littleton 80124 - United States	**Drawing** Arq. Jose Llana	
	Designed by: SandyJazmin.com	**Telephone:** 720-448 2860		**Company Address** CO, Arapahoe County 80112	**Professional Rendering** Gustavo M. Muñoz	

PRICE # 1

Brown & Green Tones

SUB-TOTAL Without Handeling +Taxes	Total Including Handeling + Taxes
$ 10,416.15	$ 11,978.57

All rows highlighted in yellow represent labor amounts that were removed.

		Accesorios	Unit Price	Quantity	SubTotal	Product Link
☑	1	Gabinete -Right side (A lado de chimenea) 33Wx36Hx12D	$ 319.00	1	$ 319.00	https://tinyurl.com/4zvbvjp6
☑	2	Gabinete -Left side (A lado de chimenea) 30Wx36Hx12D	$ 289.00	1	$ 289.00	https://tinyurl.com/yw4e5ayk
☑	3	Juego de sillas Giratorias Verdes (Swivel Chairs) Pack of 2	$ 700.00	1	$ 700.00	https://amzn.to/46dZeaj
☑	4	Mantle (Wood) 60" x8x3 - Brown	$ 221.00	1	$ 221.00	https://a.co/d/0fa4UEMG
☑	5	Main Rug-Vintage (10" X 14") 	$ 217.00	1	$ 217.00	https://a.co/d/0emyrz5X

☑	6	Kids Rug -Vintage (10" X 7") 	$ 130.00	1	$ 130.00	https://a.co/d/01whdHqk
☑	8	Corner Rug - Vintage (6" X 6") 	$ 63.00	1	$ 63.00	https://a.co/d/0jbCRD9G
☑	9	Rug's Cutting & Swiing Service	$ 395.00	1	$ 395.00	CUSTOM
☑	10	8 Cube box 	$ 160.00	1	$ 160.00	https://a.co/d/06VAJkOr
☑	11	9 Cube box 	$ 160.00	1	$ 160.00	https://a.co/d/01uZ5zZ4
☑	12	Cofee Table 	$ 400.00	1	$ 400.00	https://a.co/d/07SMM1ug

Inred PRO REMODELING

Project: Laundry Room	**Client:** Maribeth & Bill		**Sheet name:** Supplie	**Page:** L-74
Development Company InredPro Remodeling LLC	**Telephone:** 970-331 3598	**Website:** inredpro.com	**Project Address** 476 McArthur Drive. Littleton 80124 - United States	**Drawing** Arq. Jose Llana
Designed by: SandyJazmin.com	**Telephone:** 720-448 2860		**Company Address** CO, Arapahoe County 80112	**Professional Rendering** Gustavo M. Muñoz

☑	13	Wood Shelves (Custom - 7 units) We'll need a couple wood slabs	$ 1,600.00	1	$ 1,600.00	CUSTOM (En el diseno debe ir el mismo color que la mesa de centro)
☑	14	**Pillows.-** **Dark Green covers/ Fundas verdes** **20x20"** 	$ 22.00	4	$ 88.00	https://a.co/d/02uUl6Ll
☑	15	**Pillows.-** **Light Green covers/ Fundas verdes** **20x20"** 	$ 20.00	1	$ 20.00	https://a.co/d/09C0BkMn
☑	16	**Pillows.-** **FLORAL Green covers/ Fundas verdes** **12x20"** 	$ 16.00	2	$ 32.00	https://a.co/d/052gbPlS
☑	17	**Pillows.-** **FLORAL Green covers/ Fundas verdes** **36"x14"** 	$ 28.00	1	$ 28.00	https://a.co/d/03kKvmQy
☑	18	**Pillows:** **Beige covers/ Fundas crema** **20x20"** 	$ 27.00	2	$ 54.00	https://a.co/d/0g9Pln9f

Inred PRO REMODELING

Project: Laundry Room	**Client:** Maribeth & Bill		**Sheet name:** Supplie	**Page:** L-75
Development Company InredPro Remodeling LLC	**Telephone:** 970-331 3598	**Website:** inredpro.com	**Project Address** 476 McArthur Drive. Littleton 80124 - United States	**Drawing** Arq. Jose Llana
Designed by: SandyJazmin.com	**Telephone:** 720-448 2860		**Company Address** CO, Arapahoe County 80112	**Professional Rendering** Gustavo M. Muñoz

☑	19	Interior Pillows/ Relleno de Almohadas 20x20" 	$ 32.00		4	$ 128.00	https://a.co/d/0bacXkR7
☑	20	Interior Pillows/ Relleno de Almohadas 12x20" (Pack 2) 	$ 18.00		1	$ 18.00	https://a.co/d/0iUzOK9O
☑	21	Interior Pillows/ Relleno de Almohadas 36x14" 	$ 26.00		1	$ 26.00	https://a.co/d/0iZCreDy
☑	22	Wall Lamp 12" (Bookshelves) 	$ 180.00		2	$ 360.00	https://a.co/d/05WidMHl
☑	23	Stand Lamp 	$ 67.49		2	$ 134.98	https://a.co/d/02mDrxm0
☑	24	Stone sconces 	$ 228.00		2	$ 456.00	https://a.co/d/05GLujYW

Inred PRO REMODELING

Project: Laundry Room	**Client:** Maribeth & Bill		**Sheet name:** Supplie	**Page:** L-76
Development Company InredPro Remodeling LLC	**Telephone:** 970-331 3598	**Website:** inredpro.com	**Project Address** 476 McArthur Drive. Littleton 80124 - United States	**Drawing** Arq. Jose Llana
Designed by: SandyJazmin.com	**Telephone:** 720-448 2860		**Company Address** CO, Arapahoe County 80112	**Professional Rendering** Gustavo M. Muñoz

☑	25	**Floor- Laminated** (Floor & Décor) 446 Sf 	$	1,435.89	1	$	1,435.89	https://tinyurl.com/5n6sxeyc
☑	26	Stair Nose 1box + 1 Piece	$	85.00	6	$	510.00	
☑	27	FirePlace Stone (Floor & Décor) 63Sf 	$	791.28	1	$	791.28	https://tinyurl.com/5v8vah46
☑	28	Crown Molding	$	750.00	1	$	750.00	
Curtain Rails:						$	-	
☑	29	1. Curve RAIL curtain - Flexible (kids area) / 11.5 ft	$	108.00	1	$	108.00	https://a.co/d/0c1iWA1C
☑	30	2. French RAIL Door curtain (kids area) 7.5ft	$	63.00	1	$	63.00	https://a.co/d/052UHaOQ
☑	31	3. Vertical Window RAIL (kids area) 3.5ft	$	36.00	1	$	36.00	https://a.co/d/04T1GcMG
☑	32	4. Little window- RAIL (Close to the Fireplace) 3.16ft (Order 3.3ft)	$	32.00	1	$	32.00	https://a.co/d/081vxhW8
☑	33	5. Corner Window - RAIL 3.16ft (Order 3.3ft)	$	32.00	1	$	32.00	https://a.co/d/0bDlkVud
☑	34	Curtain rack Rollers (1 pack)	$	50.00	1	$	50.00	https://a.co/d/0dkXbokQ
☑	35	Curtains Hooks (Packs)	$	13.00	2	$	26.00	https://a.co/d/0bIP84i3
Curtains & Sheers:						$	-	

☑	36	1. Curved Sheer Curtain — Kids' Area — 11.5 ft **(70Wx84L)** 	$ 64.00	2	$ 128.00	https://a.co/d/04FEfYhz
☑	37	2. French Door Sheer Curtain — Kids' Area — 7.5 ft **(42Wx84L)** 	$ 41.00	3	$ 123.00	https://a.co/d/09idX63W
☑	38	3. Vertical Window Sheer **Curtain — Kids' Area — 3.5 ft (42Wx84L)** 	$ 41.00	1	$ 41.00	https://a.co/d/0h83wzu5
☑	39	4. Small Window Sheer Curtain — Near the Fireplace — 3.16 ft **Order: 3.3 ft (42Wx90L)** 	$ 42.00	1	$ 42.00	https://a.co/d/0frkBiFo
☑	40	5. Corner Window Sheer Curtain — 3.16 ft / Order: 3.3 ft **(42Wx90L)** 	$ 42.00	1	$ 42.00	https://a.co/d/0h3j7lpj
		Dimmer & Special Lights				
☑	41	6 Inches Pack flat lights	$ 57.00	1	$ 57.00	https://a.co/d/04LbdGMM
☑	42	3 Inches Pack Directional Lights (Decorative)	$ 150.00	1	$ 150.00	https://a.co/d/0h6E9YXn

							Price #2
☑		Different Floor selection picked $1,000 Extra	$ 1,000.00	1	$ 1,000.00		$ 1,000.00

							PRICE # 3
		Garage Entrance - Hallway Initial Proposal				Entrance Supplies Cost Without Handeling + Taxes	Entrance Supplies Cost Including Handeling +Taxes
						$ 5,765.44	$ 6,630.26
☑	3.1	Rectangular small storages 	$ 40.00	2	$ 80.00	https://a.co/d/0aVrFZra	
☑	3.2	Extra floor for Hallway - Purchase	$ 735.44	1	$ 735.44		
☑	3.3	Entrance shoes & coat storage Buiding supplies	$ 2,300.00	1	$ 2,300.00		
☐	3.4	Labor. Coat & shoes Storge Building	$ 1,400.00	1	$ 1,400.00		$ 1,400.00
☐	3.5	Additional demolition only Labor	$ 450.00	1	$ 450.00		$ 450.00
☑	3.6	Prime & Paint - (Entire living room & Bathr.) (2 color paint- Beige & Green)	$ 800.00	1	$ 800.00		

								PRICE # 4
		ADDITIONALS - HALLWAY - AS CLIENT REQUIRED **According design - Opt. 2**					**Additional Without Tax + Handeling**	**Additionals All included**
							$ 4,149.00	**$ 4,771.35**
☑	**4.1**	Beige 13x13 storage cubes (pack) 	$ 39.00	1	$ 39.00		https://a.co/d/07TpYhZC	
☑	**4.2**	Storage 	$ 40.00	4	$ 160.00		https://a.co/d/0blUs9Jh	
☑	**4.3**	**Custom cabinet Building For vacum storage and other Staff**	$ 2,300.00	1	$ 2,300.00			
☑	**4.4**	Additional supply	$ 750.00	1	$ 750.00			
☐	**4.5**	Additional Labor Small bench & Shelves	$ 900.00	1	$ 900.00			**$ 900.00**

Inred PRO REMODELING	**Project:** Laundry Room	**Client:** Maribeth & Bill	**Sheet name:** Supplie		**Page:** L-80
	Development Company InredPro Remodeling LLC	**Telephone:** 970-331 3598	**Website:** inredpro.com	**Project Address** 476 McArthur Drive. Littleton 80124 - United States	**Drawing** Arq. Jose Llana
	Designed by: SandyJazmin.com	**Telephone:** 720-448 2860		**Company Address** CO, Arapahoe County 80112	**Professional Rendering** Gustavo M. Muñoz

								PRICE #6
		VISITOR BATHROOM				$ 4,624.00	$ 5,317.60	
☑	6.1	Vanity 	$ 540.00	1	$ 540.00	https://a.co/d/08v2HNLp		
☑	6.2	Mirror 	$ 280.00	1	$ 280.00	https://a.co/d/00vbbG50		
☑	6.3	Lights 	$ 90.00	1	$ 90.00	https://a.co/d/07oDL1LX		
☑	6.4	Shelves (Pack 2) 	$ 140.00	1	$ 140.00	https://amzn.to/3TWKMko		
☑	6.5	Faucets 	$ 173.00	1	$ 173.00	https://amzn.to/4hSZMca		
☑	6.6	Towell hangers 	$ 48.00	1	$ 48.00	https://a.co/d/01wQccLY		

Inred PRO REMODELING

Project: Laundry Room	**Client:** Maribeth & Bill	**Sheet name:** Supplie		**Page:** L-81
Development Company InredPro Remodeling LLC	**Telephone:** 970-331 3598	**Website:** inredpro.com	**Project Address** 476 McArthur Drive. Littleton 80124 - United States	**Drawing** Arq. Jose Llana
Designed by: SandyJazmin.com	**Telephone:** 720-448 2860		**Company Address** CO, Arapahoe County 80112	**Professional Rendering** Gustavo M. Muñoz

☑	6.7	Paper hangers 	$ 48.00	1	$ 48.00	https://a.co/d/0ck02700	
☑	6.8	Toilet 	$ 250.00	1	$ 250.00	https://a.co/d/09O8UF1i	
☑	6.9	Vintage Wall Paper (60sf) 	$ 35.00	3	$ 105.00	https://a.co/d/009yN9jt	
☐	6.1	Visitor bathroom Refreshing Labor	$ 2,700.00	1	$ 2,700.00		**$ 2,700.00**
☑	6.11	Labor Floor placing Vinny $250.00 -In case the client would like tile will be $600 Extra. + The tile purchase.	$ 250.00	1	$ 250.00		

Inred PRO REMODELING

Project: Laundry Room	**Client:** Maribeth & Bill	**Sheet name:** Supplie		**Page:** L-82
Development Company InredPro Remodeling LLC	**Telephone:** 970-331 3598	**Website:** inredpro.com	**Project Address** 476 McArthur Drive. Littleton 80124 - United States	**Drawing** Arq. Jose Llana
Designed by: SandyJazmin.com	**Telephone:** 720-448 2860		**Company Address** CO, Arapahoe County 80112	**Professional Rendering** Gustavo M. Muñoz

Option 2nd

(Hallway with vacumm storage & Bench)

			Total All supplies Tax & Handeling (prior amount)
	Price #1 All initial Items	$ 11,978.57	$ 29,697.78
	Price #2 Additional Flooring due different sellection	$ 1,000.00	
	Price #3 Hall way- Initial Price	$ 6,630.26	
	Price #4 Additional due hallway was redesigned & quoted with Cabinets building. **(Option 2nd)**	$ 4,771.35	
	Price #6 Visitor Bathroom Renovation Supplies + Labor	$ 5,317.60	

	Price #7 - Additional due Blackout Curtains - **(Just Added 9/19)**	$ 275.43

Total Labor Amount Removed			**$ 5,450.00**
3.4	Labor. Coat & shoes Storge Building- initial Quote	$ 1,400.00	
3.5	Additional demolition only - Labor	$ 450.00	
4.5	Additional Labor Small bench & Shelves	$ 900.00	
6.1	Visitor bathroom Refreshing - Labor	$ 2,700.00	

		Final Ammount All Supplies Included without labor - 09-19-2026
Final Amount for Supplies Only. Includes : Entire living room, Hallway & Visitor Bathroom. Also includes Tax & handeling supplies	$ 24,247.78	**$ 24,523.21**

Inred PRO REMODELING

Project: Laundry Room	**Client:** Maribeth & Bill		**Sheet name:** Supplie		**Page:** L-83
Development Company InredPro Remodeling LLC	**Telephone:** 970-331 3598	**Website:** inredpro.com	**Project Address** 476 McArthur Drive. Littleton 80124 - United States	**Drawing** Arq. Jose Llana	
Designed by: SandyJazmin.com	**Telephone:** 720-448 2860		**Company Address** CO, Arapahoe County 80112	**Professional Rendering** Gustavo M. Muñoz	



Inred PRO REMODELING	**Project:** Laundry Room	**Client:** Maribeth & Bill		**Sheet name:** Supplie		**Page:** L-51
	Development Company InredPro Remodeling LLC	**Telephone:** 970-331 3598	**Website:** inredpro.com	**Project Address** 476 McArthur Drive. Littleton 80124 - United States	**Drawing** Arq. Jose Llana	
	Designed by: SandyJazmin.com	**Telephone:** 720-448 2860		**Company Address** CO, Arapahoe County 80112	**Professional Rendering** Gustavo M. Muñoz	

PROJECT SUPPLYS - LIVINGROOM

ADDITIONALS - HALLWAY - AS CLIENT REQUIRED

ACCORDING DESIGN - OPT. 2: VISITOR BATHROOM -VINTAGE WALL PAPER (60SF) = 3 UND.








NextWall Vintage Bird Garden Peel and Stick Wallpaper

Inred PRO REMODELING	**Project:** Laundry Room	**Client:** Maribeth & Bill		**Sheet name:** Supplie	**Page:** L-50
	Development Company InredPro Remodeling LLC	**Telephone:** 970-331 3598	**Website:** inredpro.com	**Project Address** 476 McArthur Drive. Littleton 80124 - United States	**Drawing** Arq. Jose Llana
	Designed by: SandyJazmin.com	**Telephone:** 720-448 2860		**Company Address** CO, Arapahoe County 80112	**Professional Rendering** Gustavo M. Muñoz

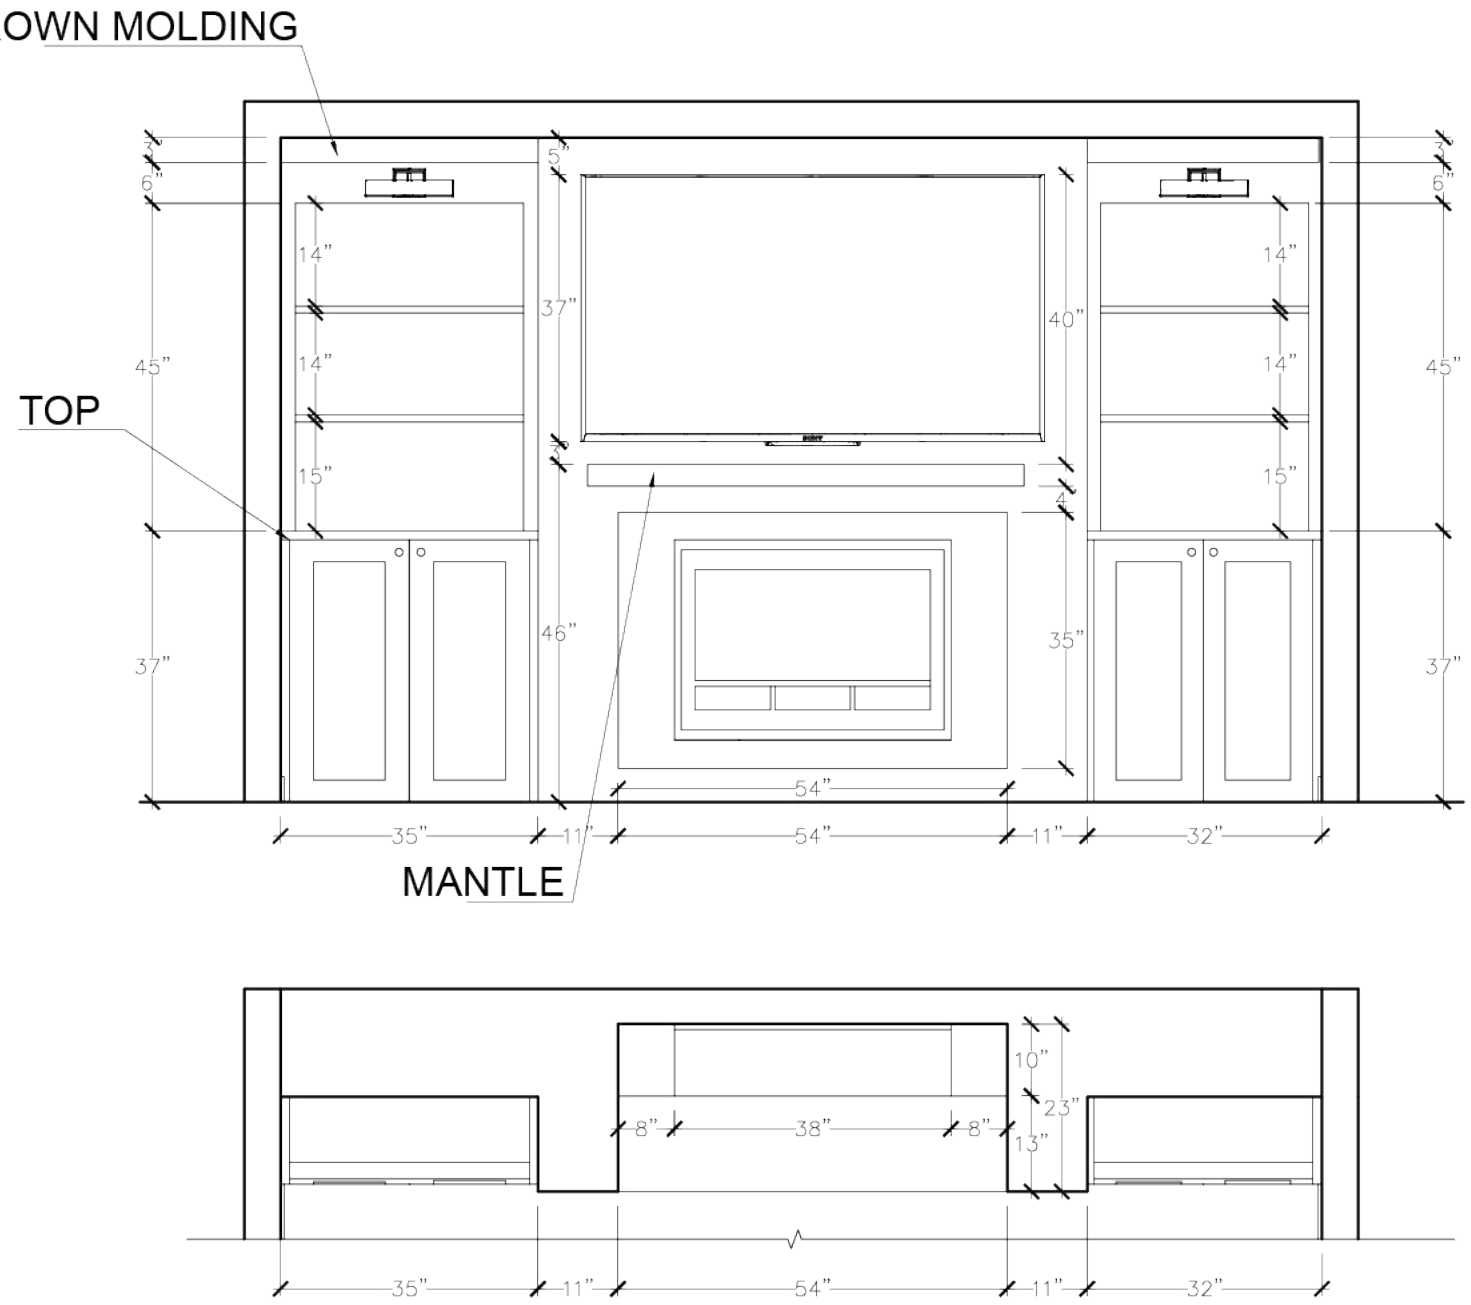

FLOOR PLAN

SCALE:3/8" = 1' 0"

Inred PRO REMODELING

InredPro Remodeling LLC

InredPro.com
Phone:970-331-3598

Centennial - CO

PROJECT:
TAYLER & TAYLOR
LIVINGROOM

FIREPLACE

CLIENT:
TAYLER & TAYLOR
THORNBURGH

ADDRESS:
5982 S Emporia Circle
Englewood CO 80111

DESIGNED BY:
SANDYJAZMIN.COM
720-448-2860

DRAWING:
JOSE LLANA


SCALE:
3/8 =1'-0"

DATE:
SEP. 2026

SHEET:

L-72

Measurements Language:
INCHES

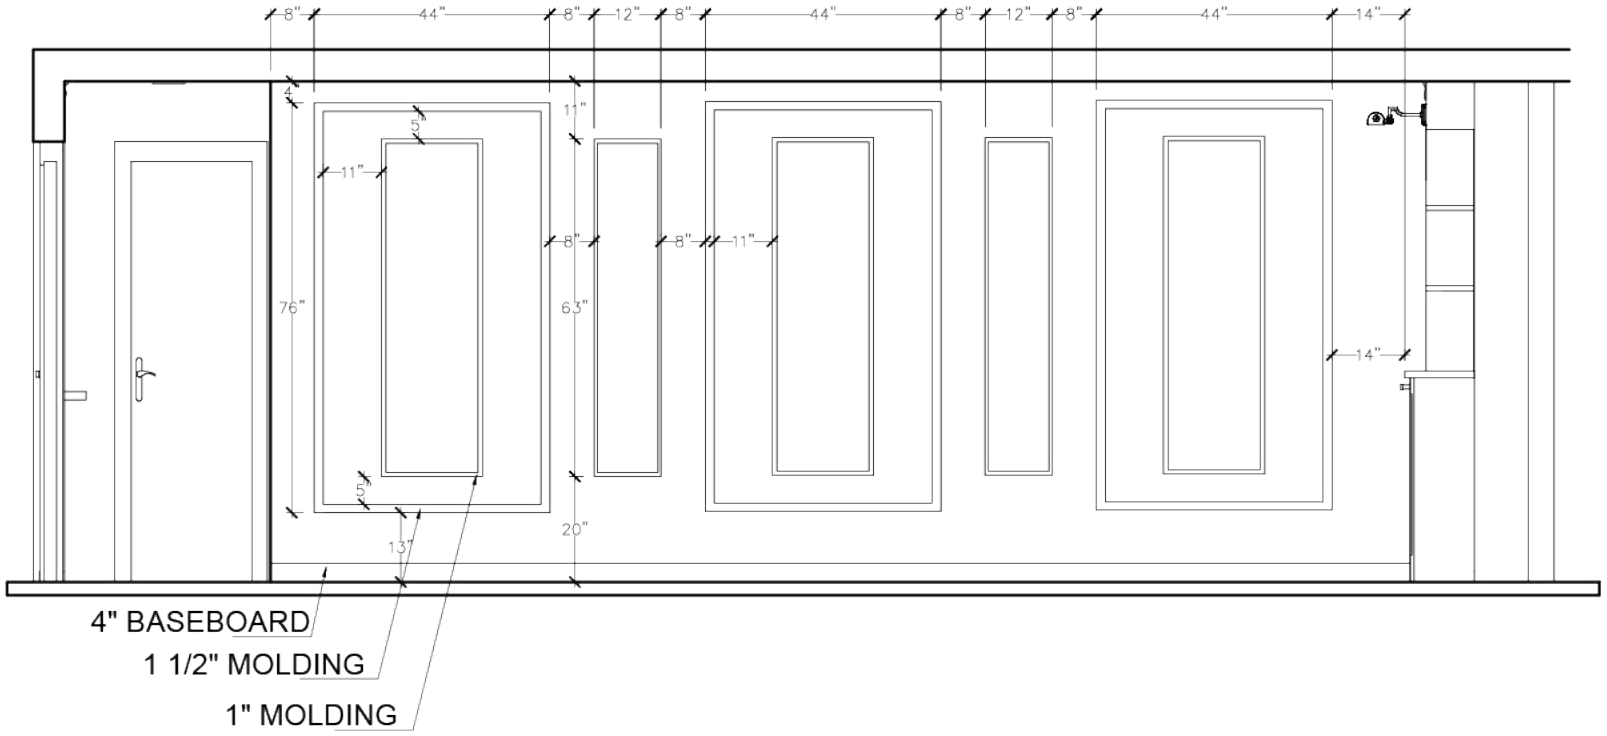

FLOOR PLAN

SCALE:3/8" = 1' 0"

Inred PRO
REMODELING

InredPro Remodeling LLC

InredPro.com
Phone:970-331-3598

Centennial - CO

PROJECT:
TAYLER & TAYLOR
LIVINGROOM

WALL MOLDING-1

CLIENT:
TAYLER & TAYLOR
THORNBURGH

ADDRESS:
5982 S Emporia Circle
Englewood CO 80111

DESIGNED BY:
SANDYJAZMIN.COM
720-448-2860

DRAWING:
JOSE LLANA


SCALE:
3/8 =1'-0"

DATE:
SEP. 2026

SHEET:

L-64

Measurements Language:
INCHES

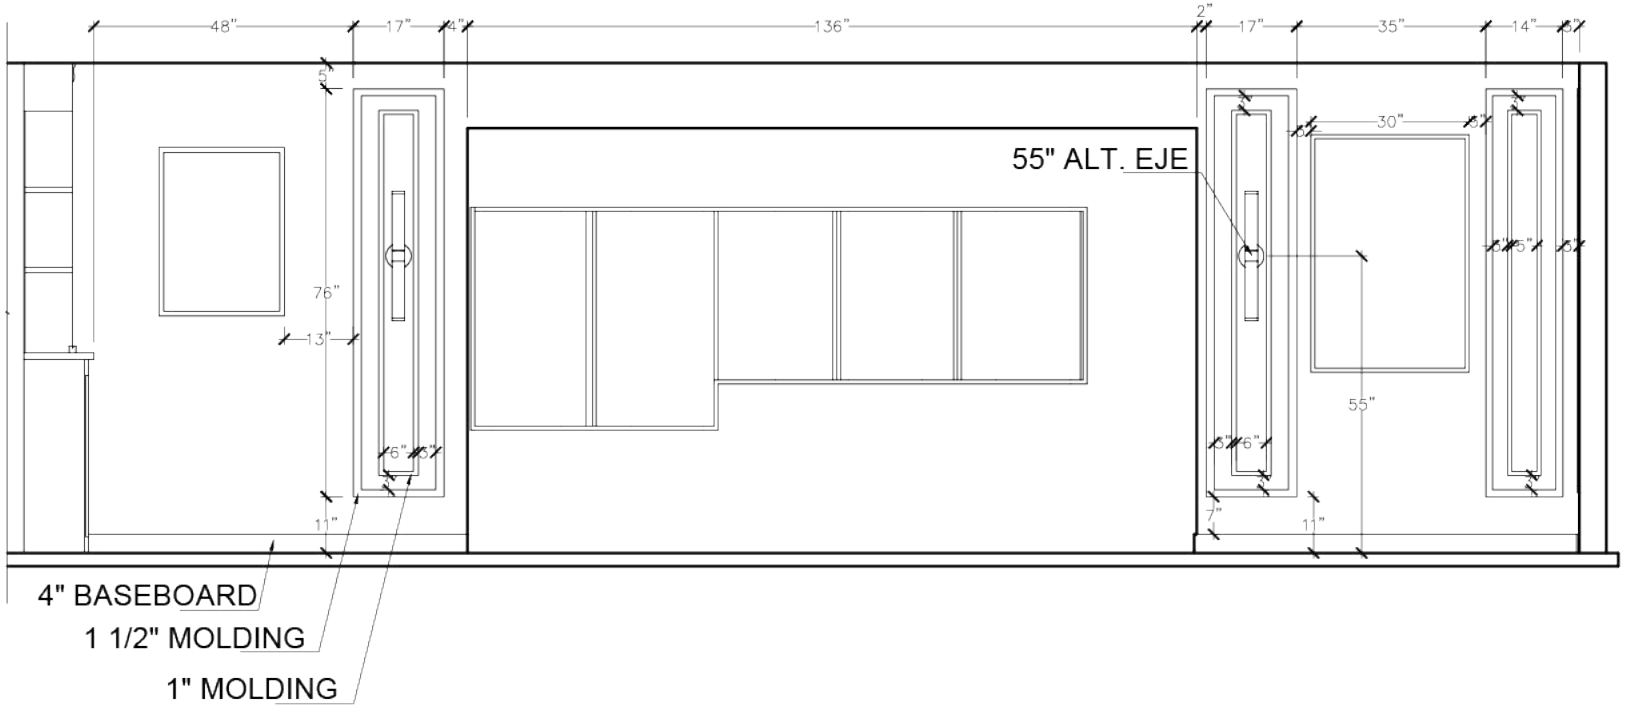

FLOOR PLAN

SCALE:3/8" = 1' 0"

Inred PRO
REMODELING

InredPro Remodeling LLC

InredPro.com
Phone:970-331-3598

Centennial - CO

PROJECT:
TAYLER & TAYLOR
LIVINGROOM

WALL MOLDING-2
LIGTHS

CLIENT:
TAYLER & TAYLOR
THORNBURGH

ADDRESS:
5982 S Emporia Circle
Englewood CO 80111

DESIGNED BY:
SANDYJAZMIN.COM
720-448-2860

DRAWING:
JOSE LLANA


SCALE:
3/8 =1'-0"

DATE:
SEP. 2026

SHEET:

L-65

Measurements Language:
INCHES

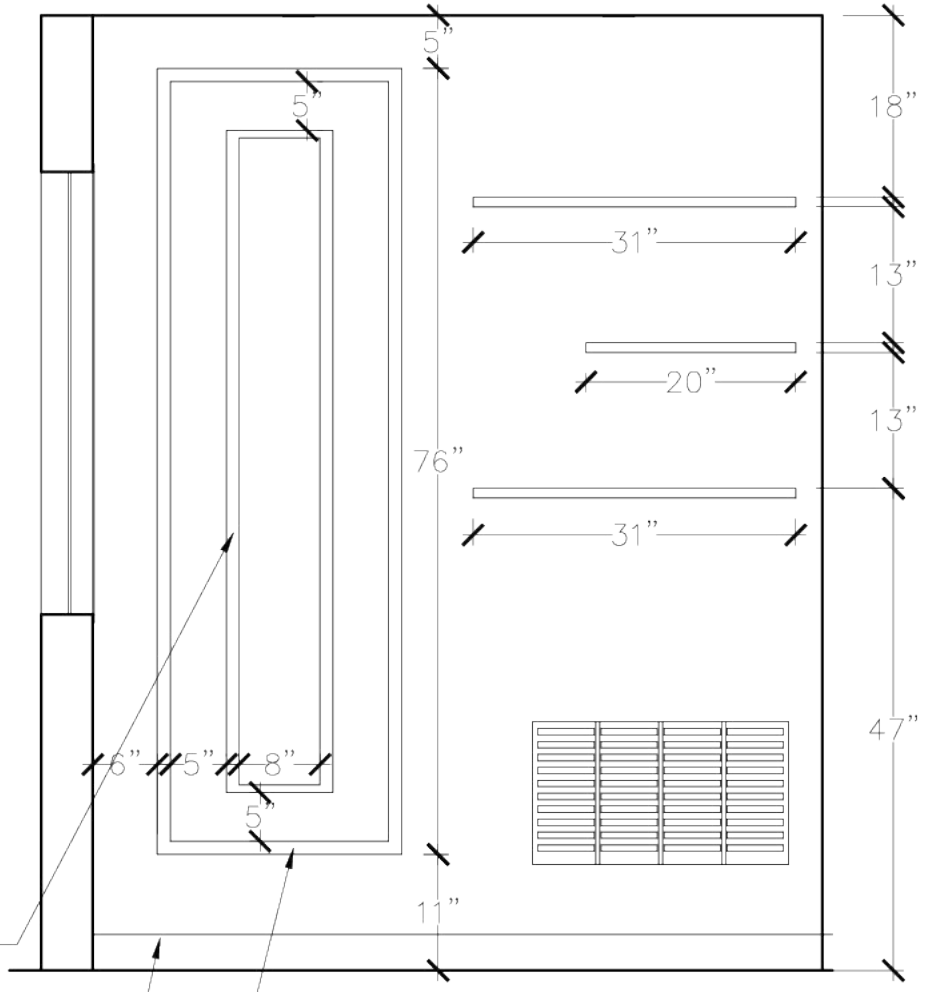

1" MOLDING

4" BASEBOARD

1 1/2" MOLDING

FLOOR PLAN

SCALE:3/8" = 1' 0"

Inred PRO
REMODELING

InredPro Remodeling LLC

InredPro.com
Phone:970-331-3598

Centennial - CO

PROJECT:
TAYLER & TAYLOR
LIVINGROOM

WALL MOLDING - 3
CORNER

CLIENT:
TAYLER & TAYLOR
THORNBURGH

ADDRESS:
5982 S Emporia Circle
Englewood CO 80111

DESIGNED BY:
SANDYJAZMIN.COM
720-448-2860

DRAWING:
JOSE LLANA


SCALE:
3/8 =1'-0"

DATE:
SEP. 2026

SHEET:

L-66

Measurements Language:
INCHES

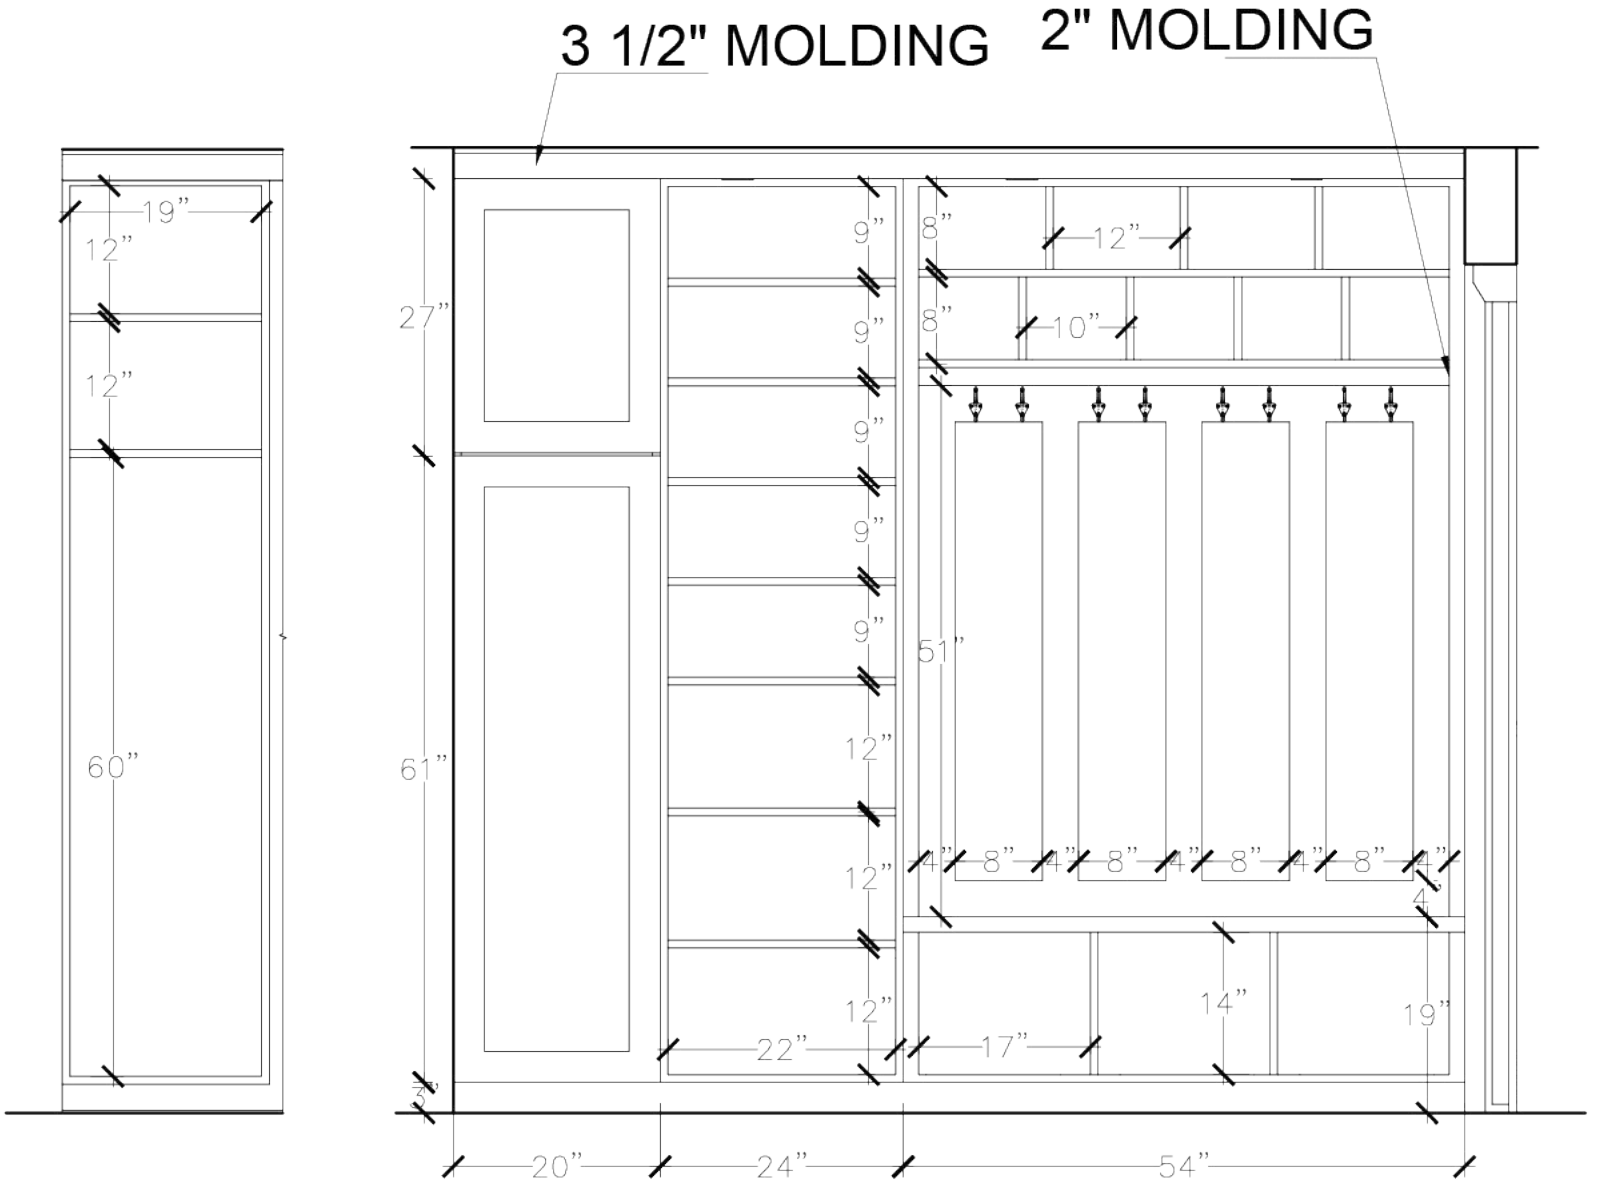

FLOOR PLAN

SCALE:3/8" = 1' 0"

Inred PRO REMODELING

InredPro Remodeling LLC

InredPro.com
Phone:970-331-3598

Centennial - CO

PROJECT:
TAYLER & TAYLOR
LIVINGROOM

ENTRANCE
FURNITURE

CLIENT:
TAYLER & TAYLOR
THORNBURGH

ADDRESS:
5982 S Emporia Circle
Englewood CO 80111

DESIGNED BY:
SANDYJAZMIN.COM
720-448-2860

DRAWING:
JOSE LLANA


SCALE:
3/8 =1'-0"

DATE:
SEP. 2026

SHEET:

L-67

Measurements Language:
INCHES

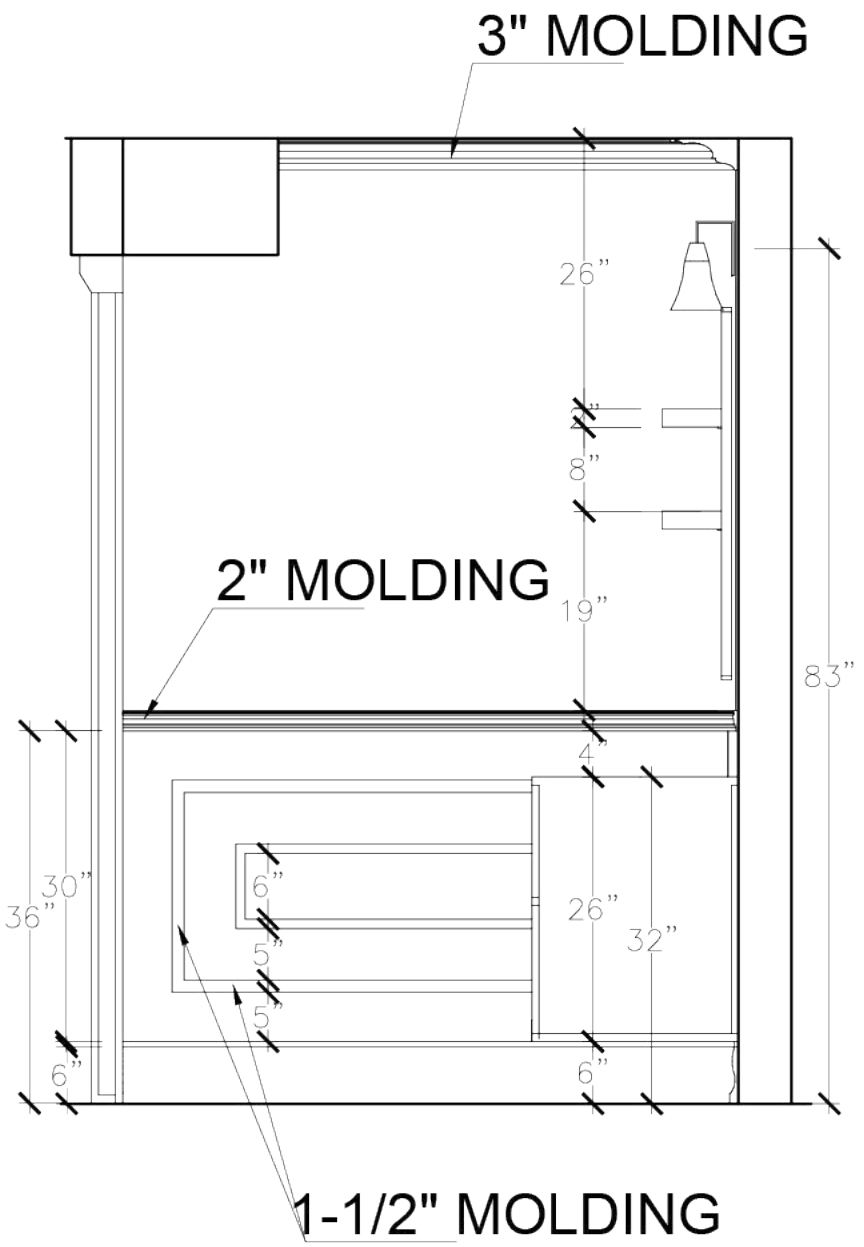

FLOOR PLAN

SCALE:3/8" = 1' 0"

Inred PRO
REMODELING

InredPro Remodeling LLC

InredPro.com
Phone:970-331-3598

Centennial - CO

PROJECT:
TAYLER & TAYLOR
LIVINGROOM

MOLDING - 4
BATROOM

CLIENT:
TAYLER & TAYLOR
THORNBURGH

ADDRESS:
5982 S Emporia Circle
Englewood CO 80111

DESIGNED BY:
SANDYJAZMIN.COM
720-448-2860

DRAWING:
JOSE LLANA


SCALE:
3/8 =1'-0"

DATE:
SEP. 2026

SHEET:

L-68

Measurements Language:
INCHES

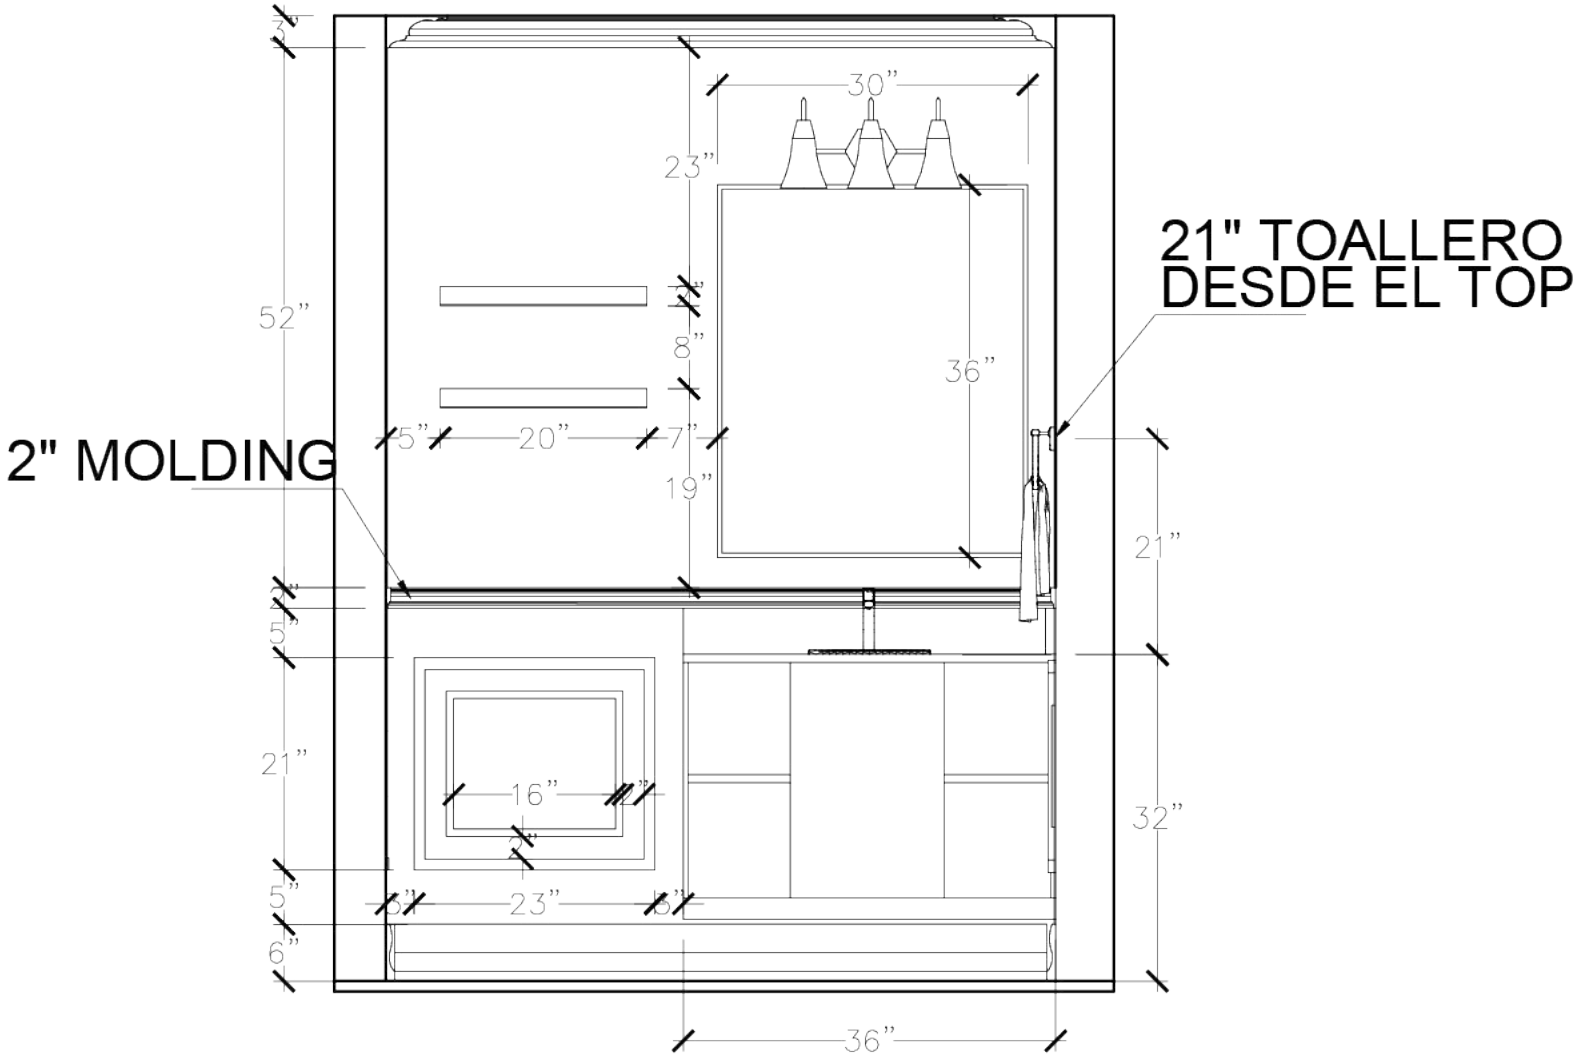

21" TOALLERO DESDE EL TOP

2" MOLDING

FLOOR PLAN

SCALE:3/8" = 1' 0"

Inred PRO
REMODELING

InredPro Remodeling LLC

InredPro.com
Phone:970-331-3598

Centennial - CO

PROJECT:
TAYLER & TAYLOR
LIVINGROOM

MOLDING - 5
BATROOM

CLIENT:
TAYLER & TAYLOR
THORNBURGH

ADDRESS:
5982 S Emporia Circle
Englewood CO 80111

DESIGNED BY:
SANDYJAZMIN.COM
720-448-2860

DRAWING:
JOSE LLANA


SCALE:
3/8 =1'-0"

DATE:
SEP. 2026

SHEET:

L-69

Measurements Language:
INCHES

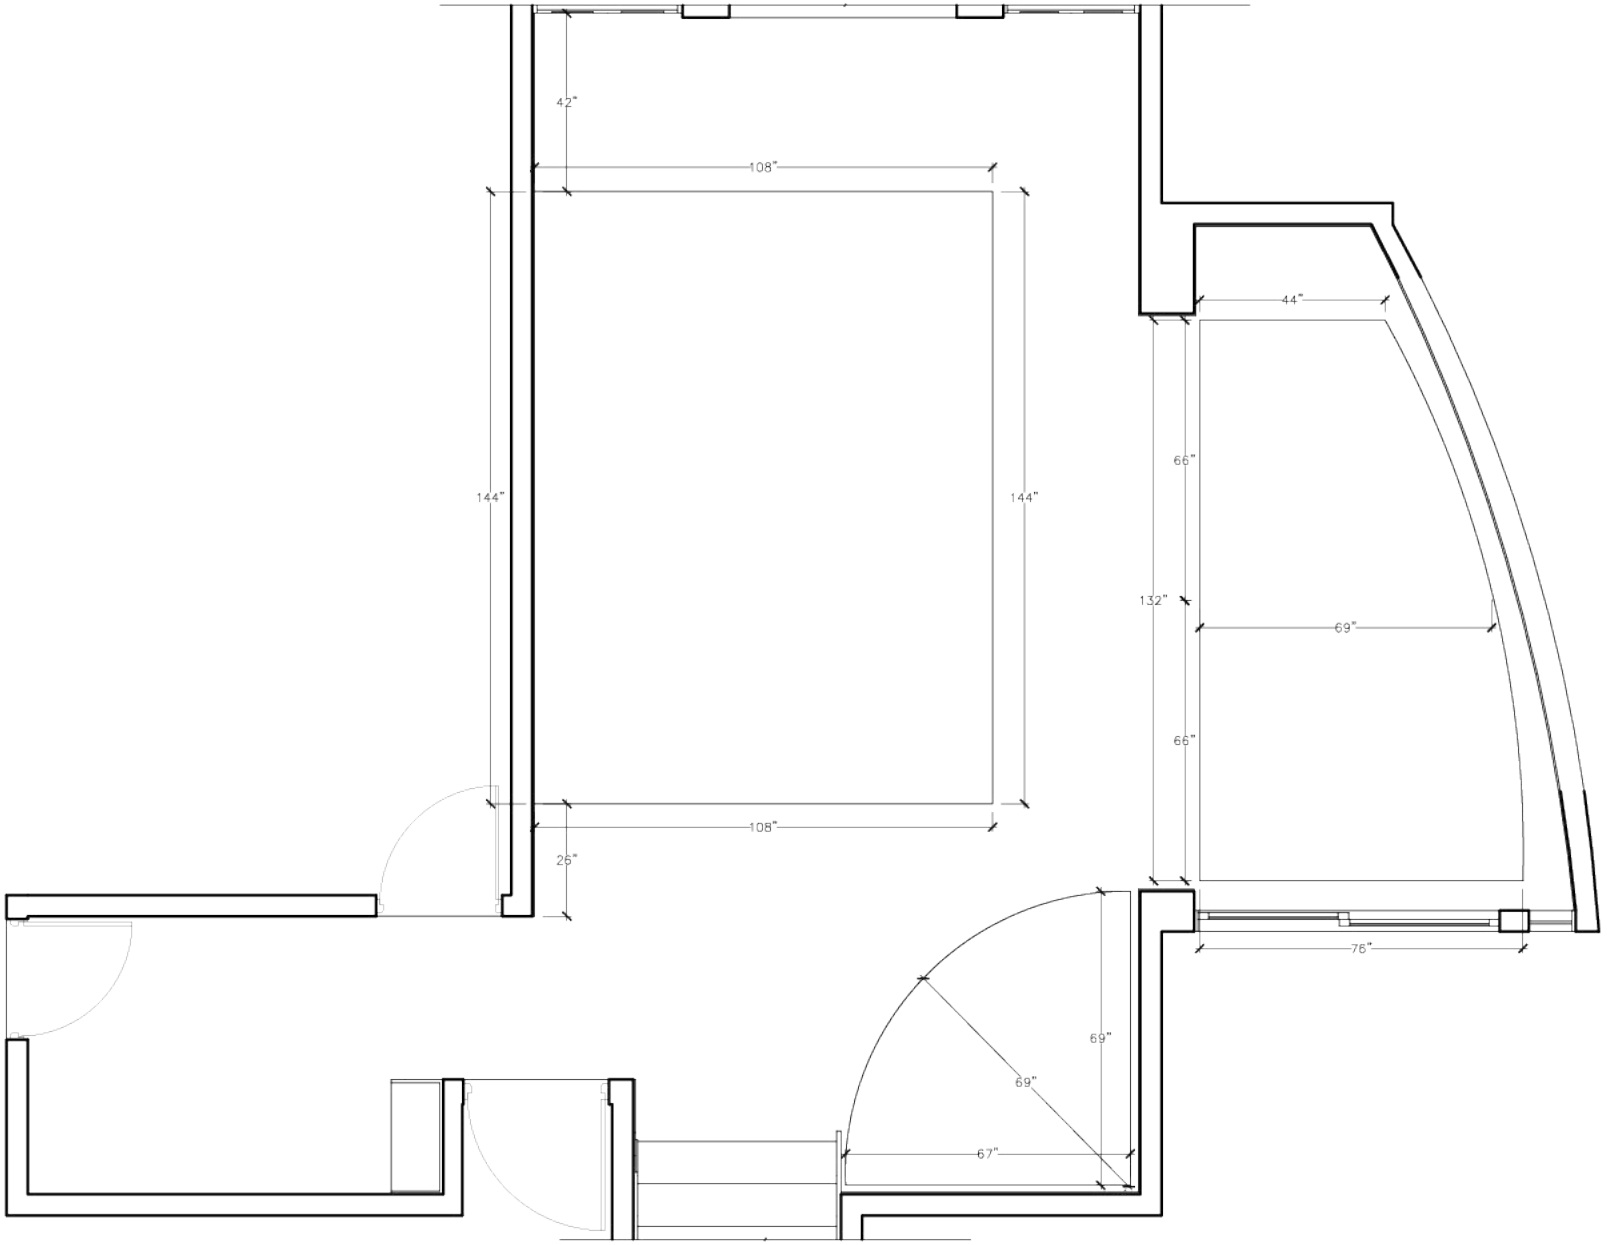

FLOOR PLAN

SCALE:3/8" = 1' 0"

Inred PRO
REMODELING

InredPro Remodeling LLC

InredPro.com
Phone:970-331-3598

Centennial - CO

PROJECT:
TAYLER & TAYLOR
LIVINGROOM

RUG
MEASUREMENTS

CLIENT:
TAYLER & TAYLOR
THORNBURGH

ADDRESS:
5982 S Emporia Circle
Englewood CO 80111

DESIGNED BY:
SANDYJAZMIN.COM
720-448-2860

DRAWING:
JOSE LLANA


SCALE:
3/8 =1'-0"

DATE:
SEP. 2026

SHEET:

L-70

Measurements Language:
INCHES

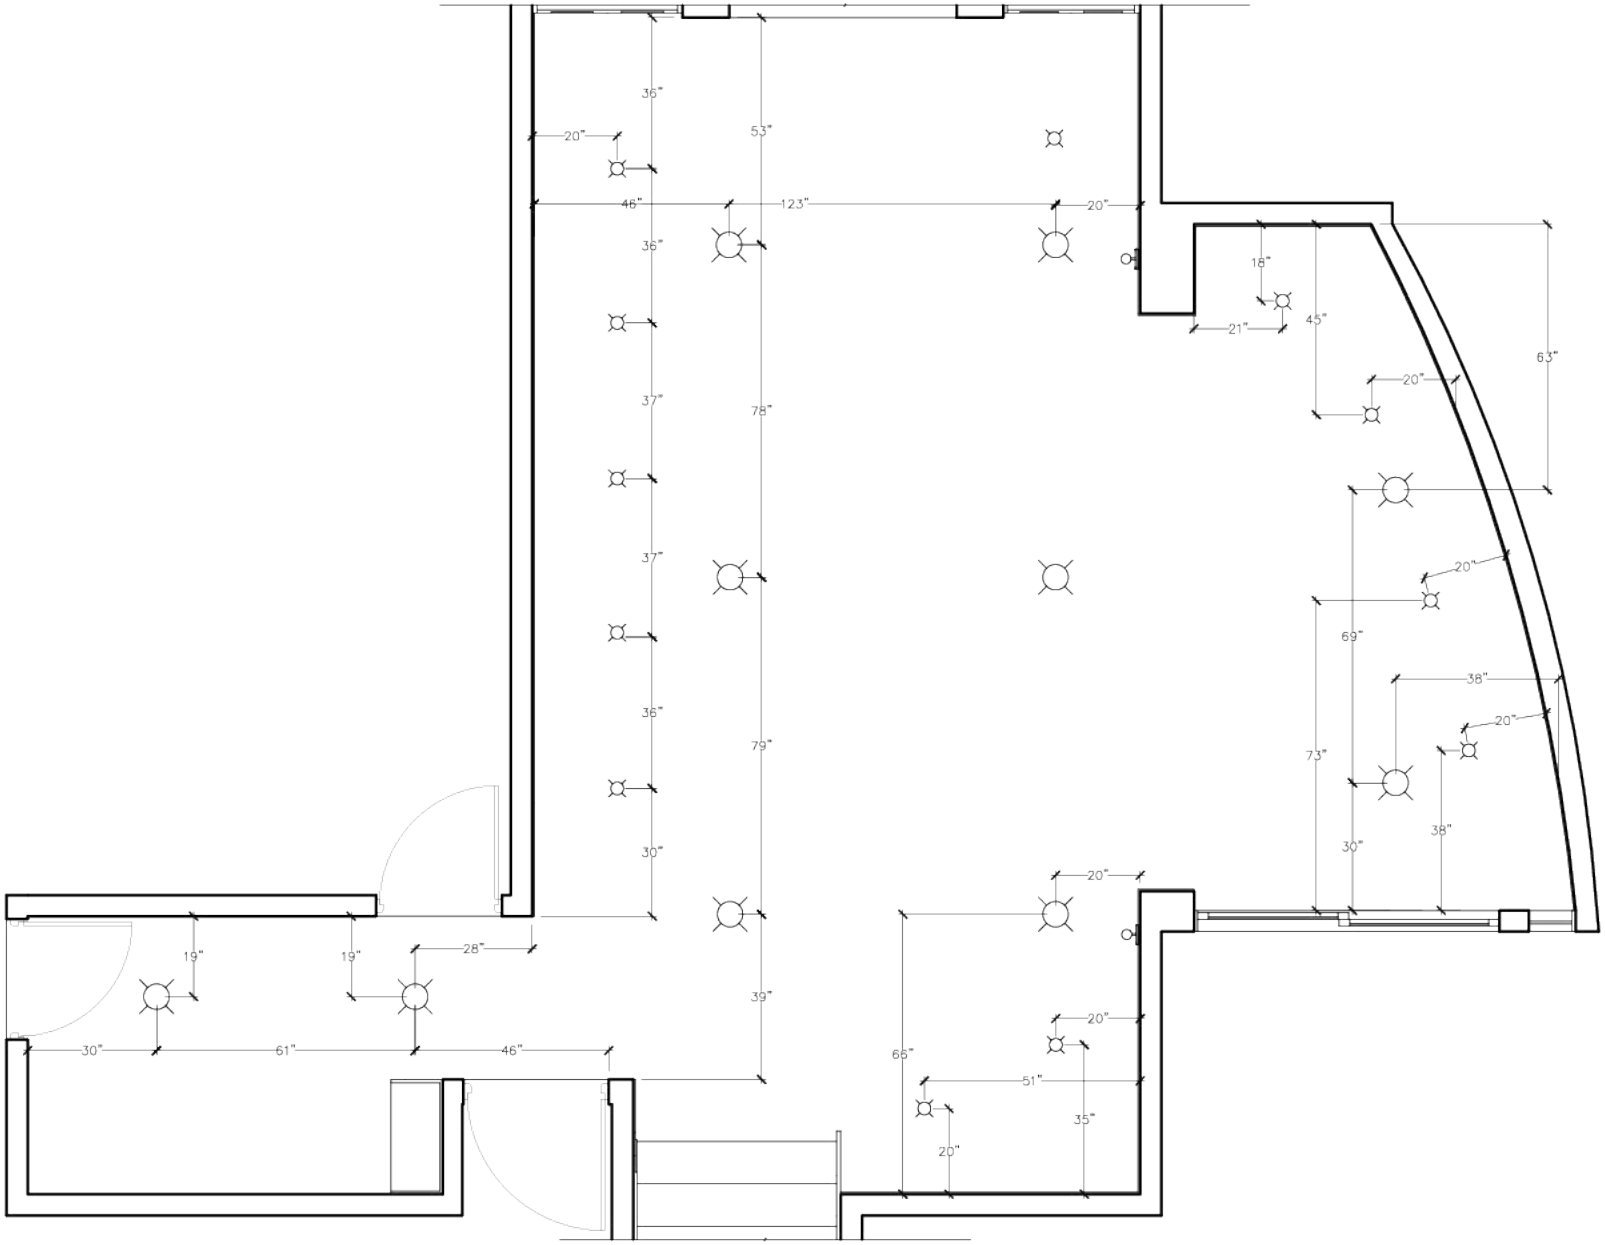

FLOOR PLAN

SCALE:3/8" = 1' 0"

Inred PRO
REMODELING

InredPro Remodeling LLC

InredPro.com
Phone:970-331-3598

Centennial - CO

PROJECT:
TAYLER & TAYLOR
LIVINGROOM

GENERAL & SPOT
LIGTHS

CLIENT:
TAYLER & TAYLOR
THORNBURGH

ADDRESS:
5982 S Emporia Circle
Englewood CO 80111

DESIGNED BY:
SANDYJAZMIN.COM
720-448-2860

DRAWING:
JOSE LLANA

SCALE:
3/8 =1'-0"

DATE:
SEP. 2026

SHEET:

L-71

Measurements Language:
INCHES